	F.A.P RTE.	SECTION	COUNTY	TOTAL SHEETS	SHEET NO.
* PARK ROADS	*	**	***	310	241
** SFWA PARK ROADS 2003-1					
*** MOULTRIE AND SHELBY	STA.		TO STA.		

CONTRACT NO. 74155

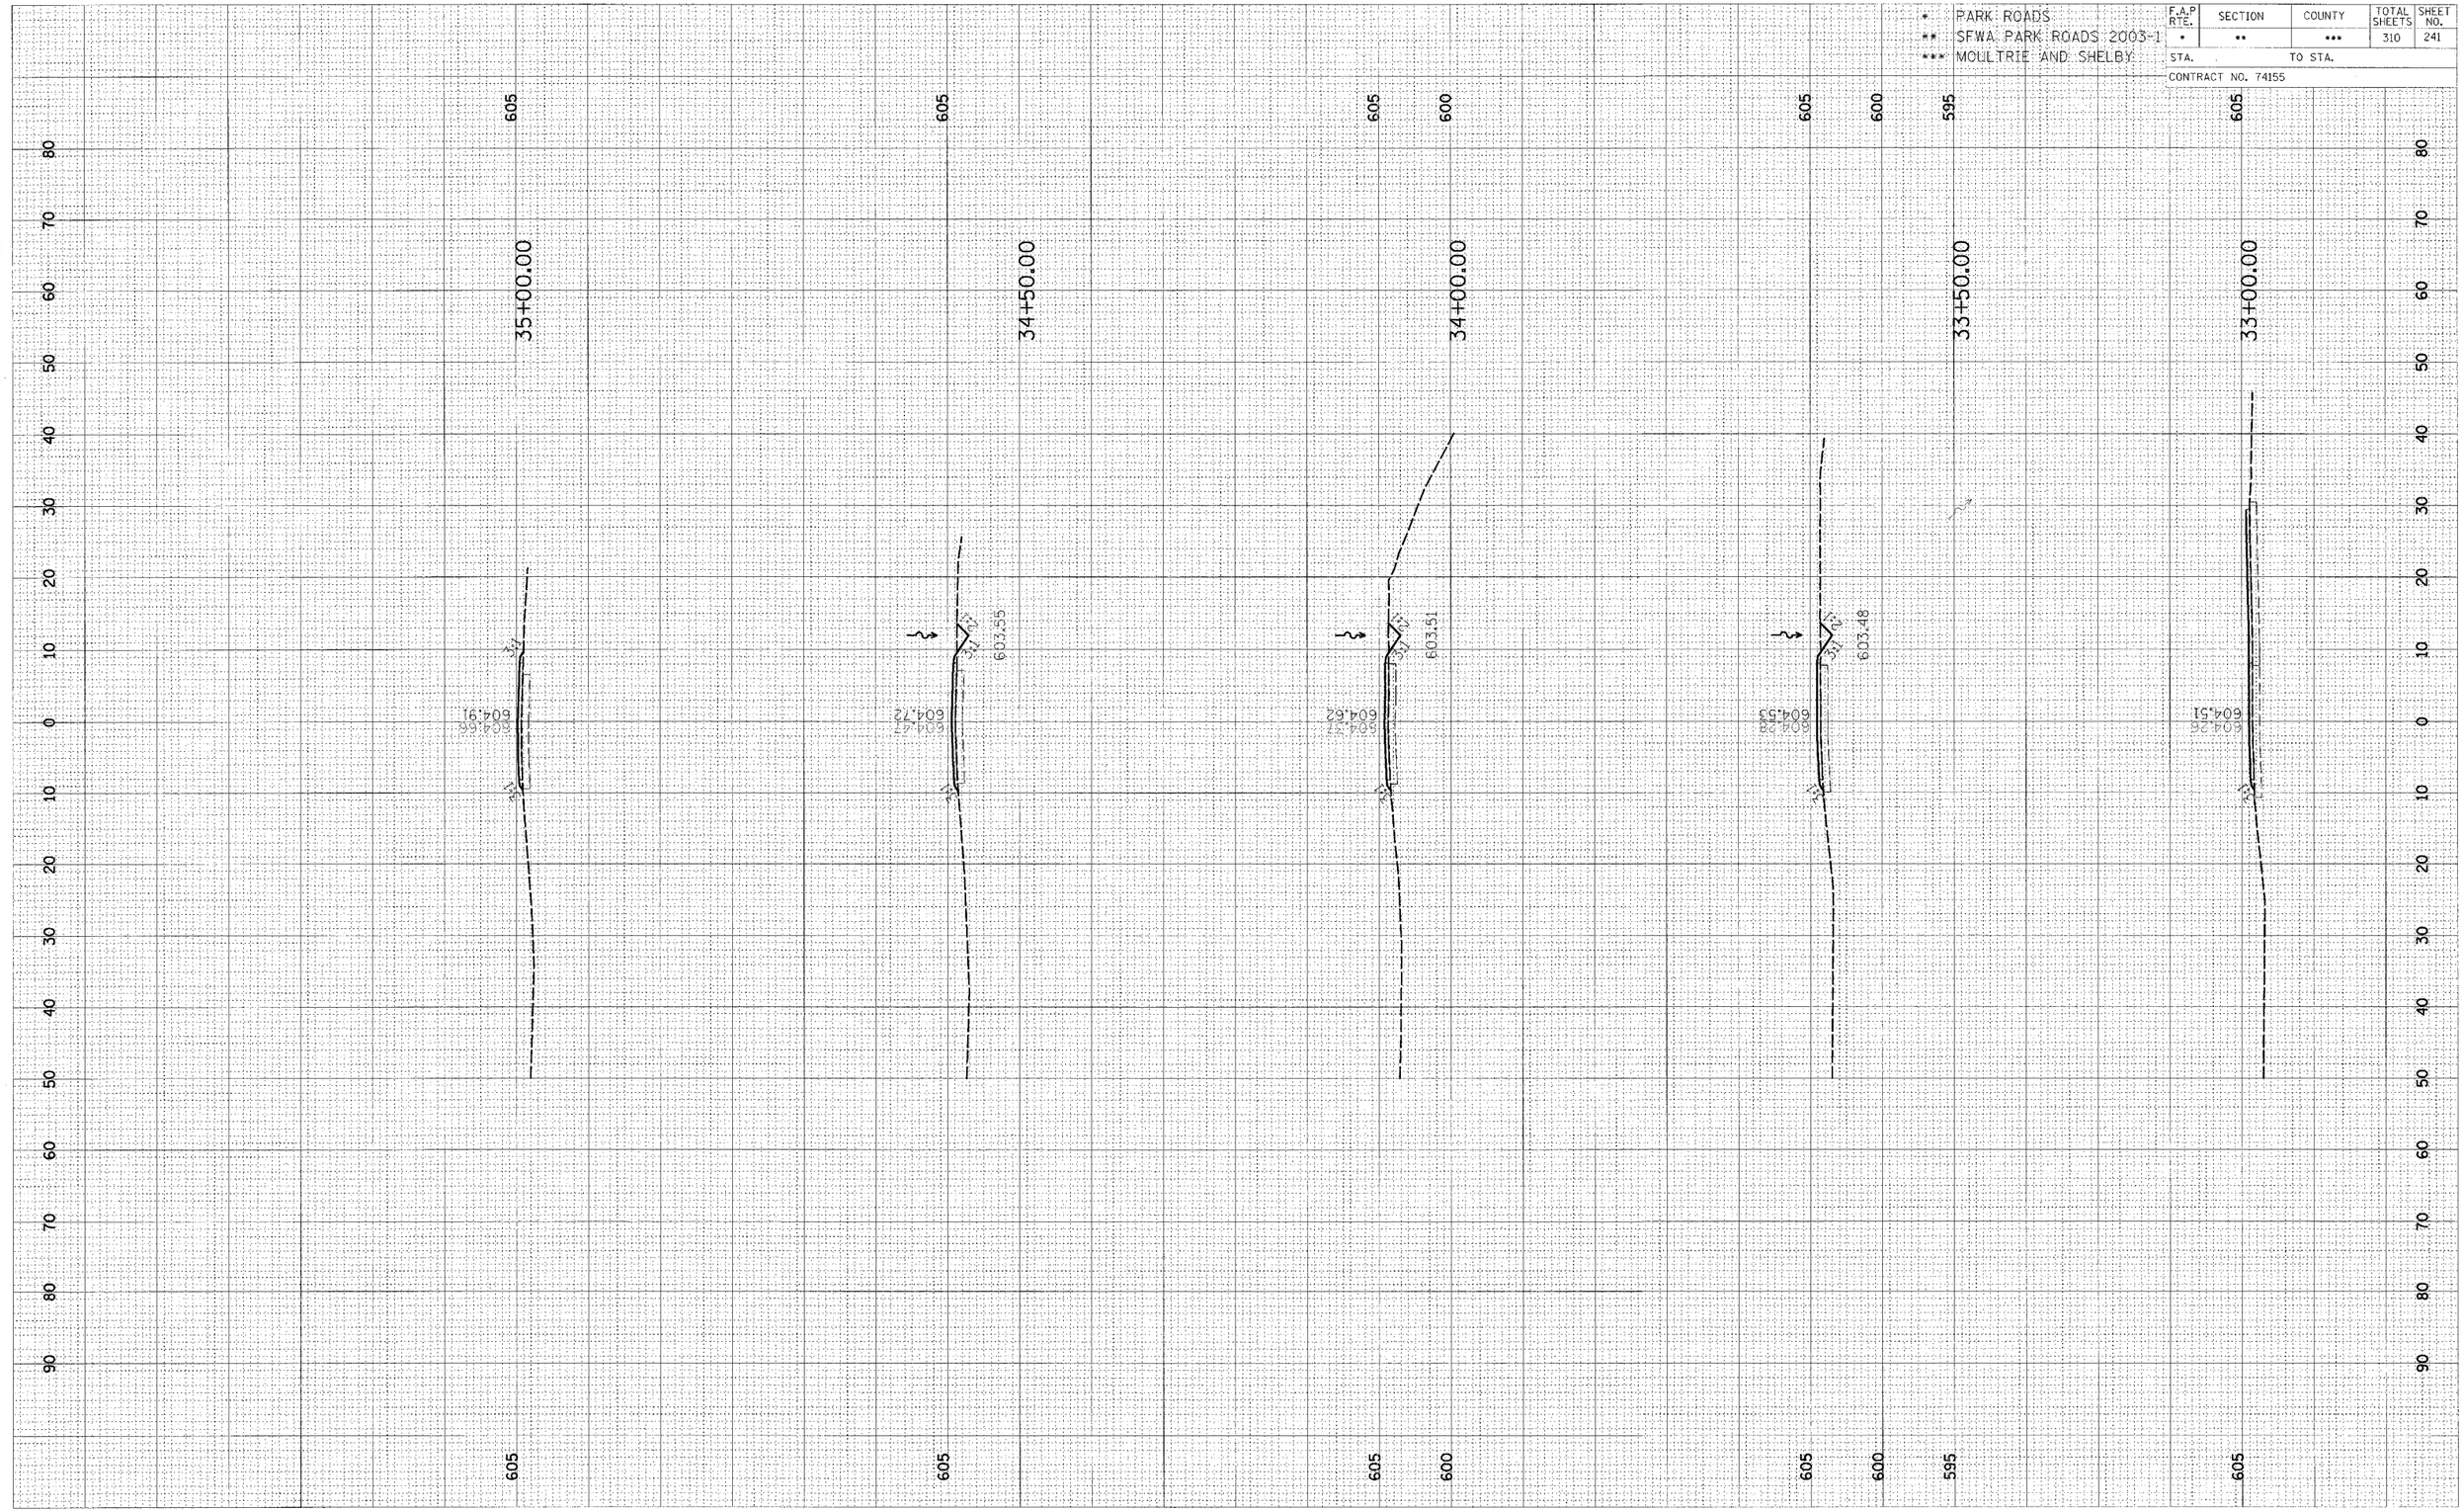

FINAL SURVEY	BY	DATE
SURVEYED		
PLOTTED		
TEMPLATE		
AREAS		
AREAS CHECKED		
NOTE BOOK		
NO.		

ORIGINAL SURVEY	BY	DATE
PLOTTED		
PLOT (2)		
TEMPLATE		
AREAS		
AREAS CHECKED		
NOTE BOOK		
NO.		

CROSS SECTION, KASKASKIA, TOWNSHIP ROAD 140 TO PARKING LOTS 54, 55, 56, 58, 58A & 58B, STA 33+00.00 TO STA 35+00.00