FAP ROUTE	SECTION	COUNTY	TOTAL SHEETS	SHEET NO
42	2BR	WASHINGTON	33	12
STA.		TO STA.		
EXISTING CONDITIONS:				

CONTRACT NO. 76389

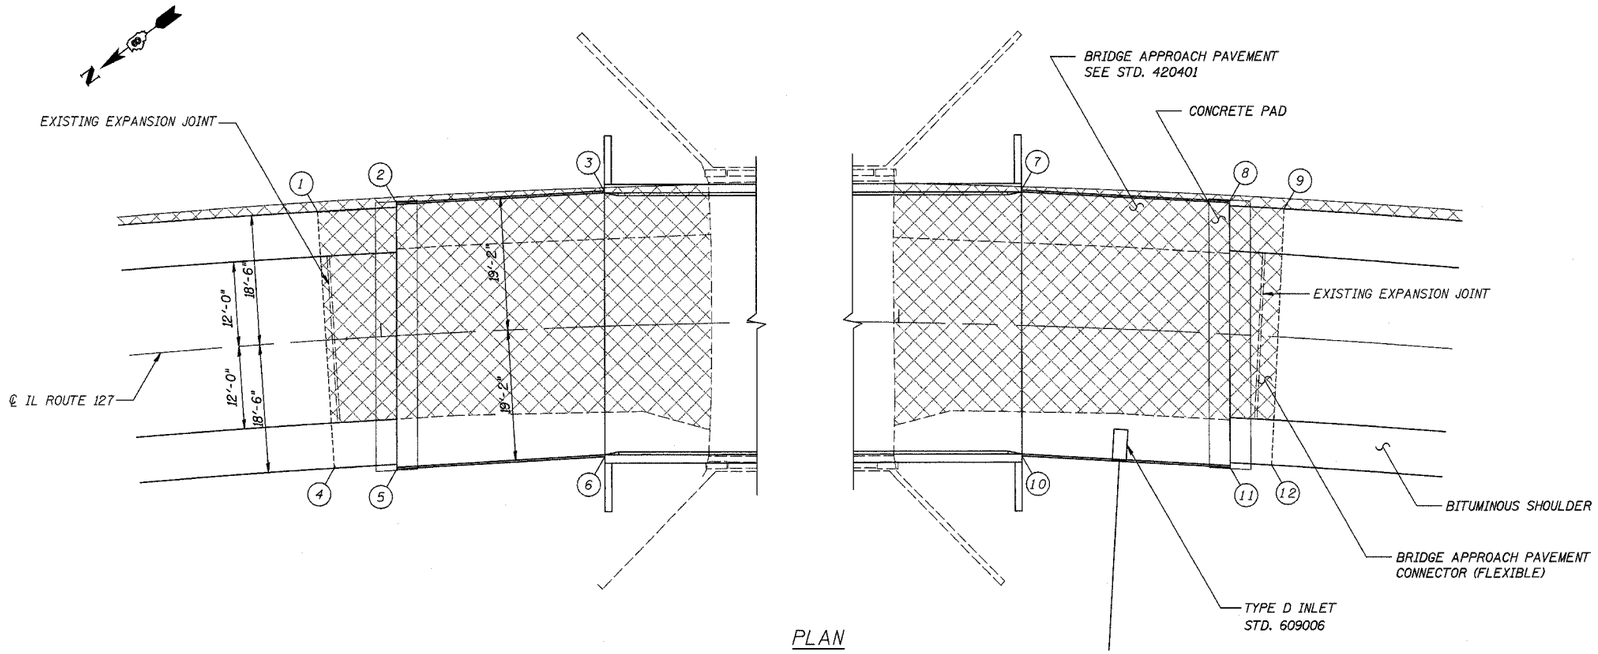

PLAN

TABLE OF OFFSETS		
BRIDGE APPROACH PAVEMENT		
NO.	STA.	OFFSET *
1	SEE CONNECTORS	
2	486+53.26	19.17 LT
3	486+82.87	19.51 LT
4	SEE CONNECTORS	
5	486+51.12	19.17 RT
6	486+81.61	18.81 RT
7	487+67.13	19.51 LT
8	487+96.74	19.17 LT
9	SEE CONNECTORS	
10	487+68.39	18.81 RT
11	487+98.88	19.17 RT
12	SEE CONNECTORS	
CONNECTOR PAVEMENT		
NO.	STA.	OFFSET
1	486+42.00	18.5 LT
4	486+42.00	18.5 RT
9	488+04.94	18.5 LT
12	488+04.94	18.5 RT

* OFFSETS REFER TO THE DISTANCE FROM ℄ TO THE BACK OF CURB.

INDICATES PAVEMENT REMOVAL

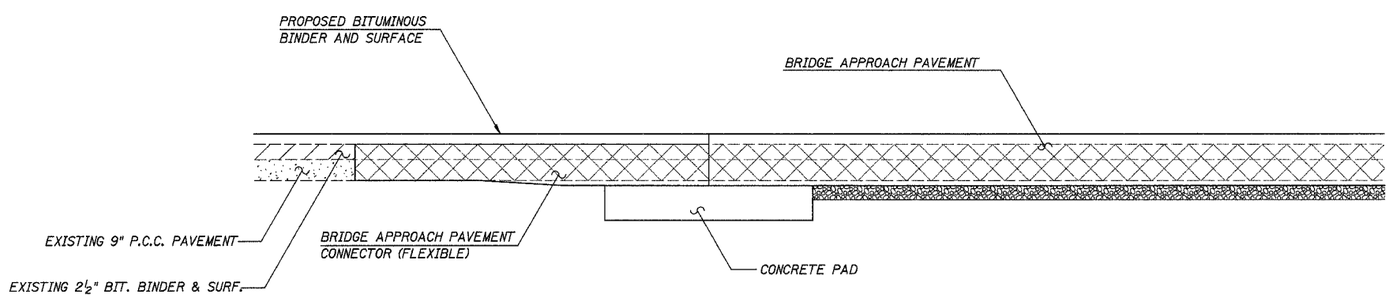

SECTION THROUGH APPROACH

10' 0 10' 20'
SCALE: 1" = 10'

NOTE: SEE STANDARD 420401 FOR DETAILS NOT SHOWN.

PROPOSED BRIDGE APPROACH PAVEMENT SHALL BE GROOVED AS SPECIFIED IN SECTION 503 OF THE STANDARD SPECIFICATIONS.

BRIDGE DECK GROOVING 228 SQ YD

BRIDGE APPROACH PAVEMENT DETAILS

FAP ROUTE 42 (IL 127)
SECTION 2BR
ILLINOIS DEPT. OF TRANSPORTATION
DISTRICT 8
WASHINGTON COUNTY

CUMMINS ENGINEERING CORPORATION

JOB #: 2158
FILE: APPRPVT
DATE: 3/17/05

PLAN	SURVEYED	BY	DATE
NOTE BOOK NO.	PLOTTED		
	ALIGNMENT CHECKED		
	RT. OF WAY CHECKED		
	CADD FILE NAME		

@DATE@
-DGN-TMPL-
-DGN-SPEC-
-REF-
-REF-