CONTRACT NO. 76441

F.A.P. RTE.	SECTION	COUNTY	TOTAL SHEETS	SHEET NO.
600	34RS-2	ST. CLAIR	39	26
STA. 999+50.00		TO STA. 1005+50.00		
FED. ROAD DIST. NO. _	ILLINOIS	FED. AID PROJECT		

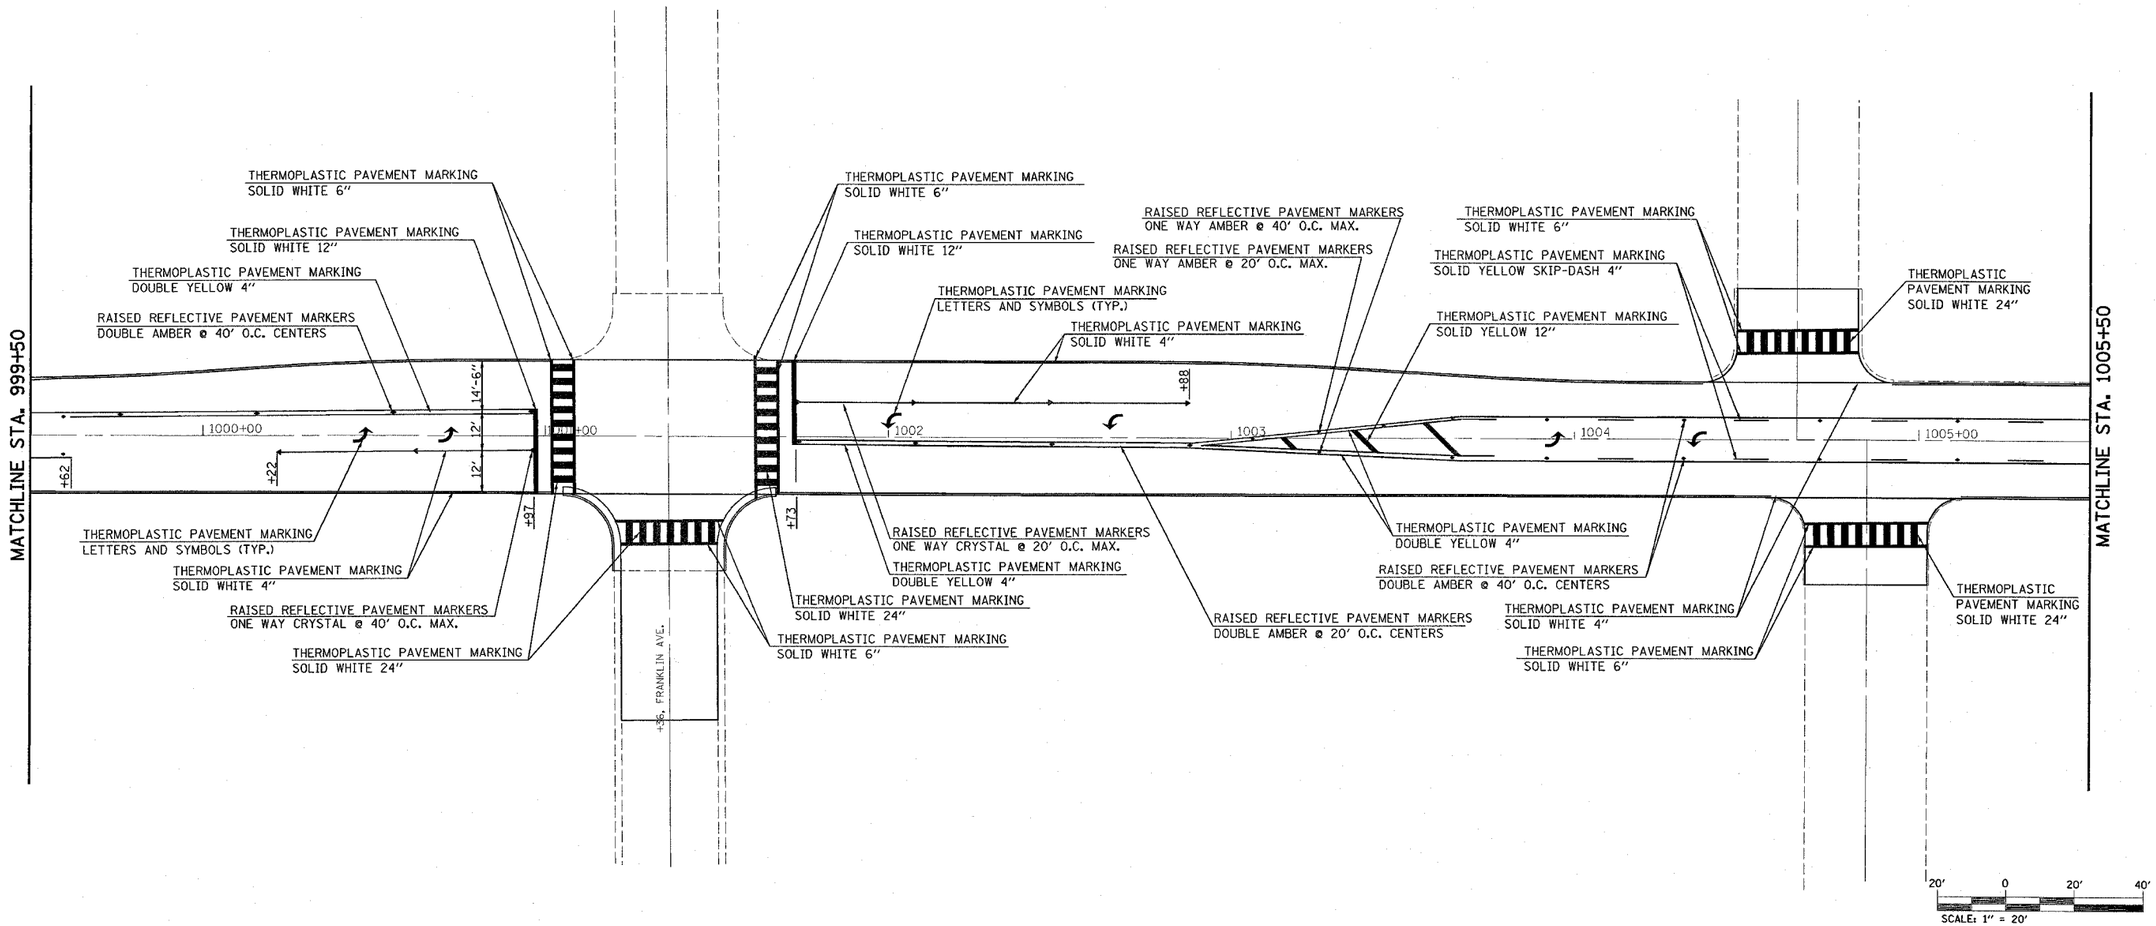

REVISIONS	
NAME	DATE

ILLINOIS DEPARTMENT OF TRANSPORTATION

PAVEMENT MARKING

FAP ROUTE 600
SECTION 34RS-2
MADISON COUNTY

PLOT DATE = 5/15/2006
FILE NAME = c:\projects\edi7100\plan\pln009b.dgn
PLOT SCALE = 20.000 ' / IN.
USER NAME = dintelmanjn