PLOT DATE = 5/18/2006
FILE NAME = c:\projects\ed02006\plan\xssht02805a.dgn
PLOT SCALE = 10.0000 ' / IN.
USER NAME = smithma

ORIGINAL SURVEY		BY	DATE
NO.	SURVEYED		
	PLOTTED		
	TEMPLATE		
	AREAS		
	AREAS CHECKED		

FINAL SURVEY		BY	DATE
NOTE BOOK	SURVEYED		
NO.	PLOTTED		
	TEMPLATE		
	AREAS		
	AREAS CHECKED		

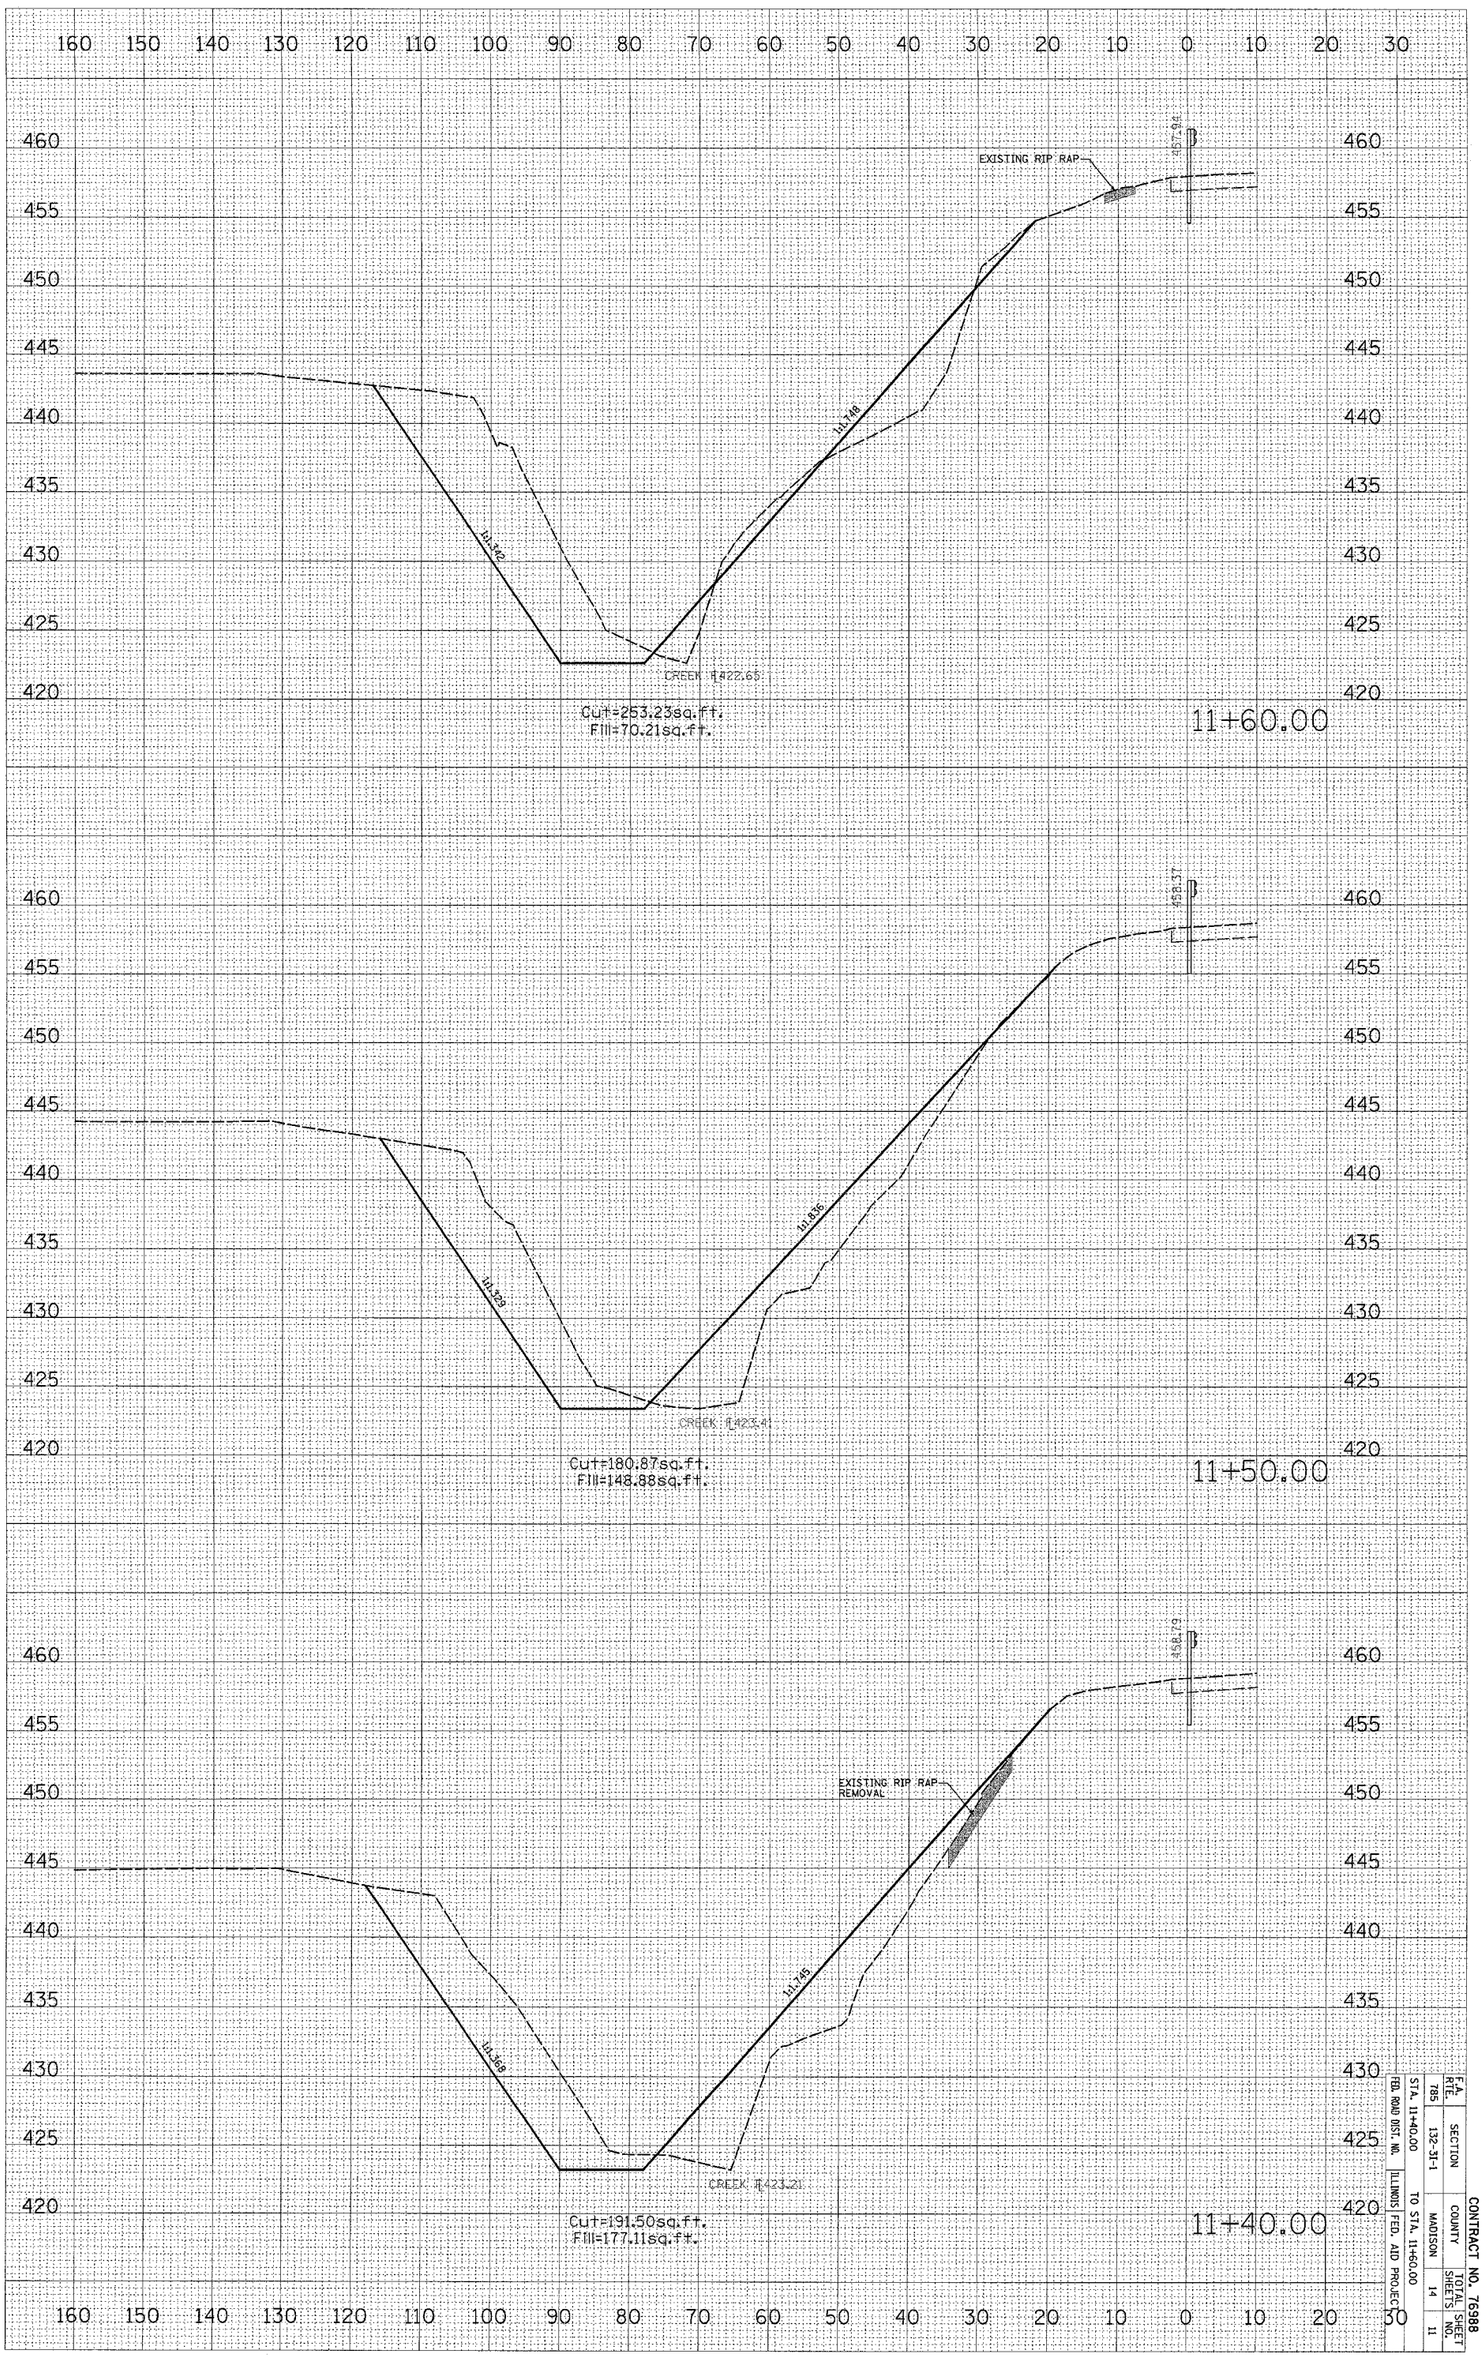

CONTRACT NO. 76988

F.A. RTE.	SECTION	COUNTY	TOTAL SHEETS	SHEET NO.
785	132-3F-1	MADISON	14	11

FED. ROAD DIST. NO. | ILLINOIS | FED. AID PROJECT
STA. 11+40.00 TO STA. 11+60.00