CONTRACT NO. 83856

F.A. RTE.	SECTION	COUNTY	TOTAL SHEETS	SHEET NO.
	05-00194-00-RP	COOK	58	47
STA.	TO STA.			
FED. ROAD DIST. NO. –	ILLINOIS	FED. AID PROJECT		

ORIGINAL SURVEY	BY	DATE
NOTE BOOK	SURVEYED	
NO.	PLOTTED	
	TEMPLATE	
	AREAS	
	AREAS CHECKED	

FINAL SURVEY	BY	DATE
NOTE BOOK	SURVEYED	
NO.	PLOTTED	
	TEMPLATE	
	AREAS	
	AREAS CHECKED	

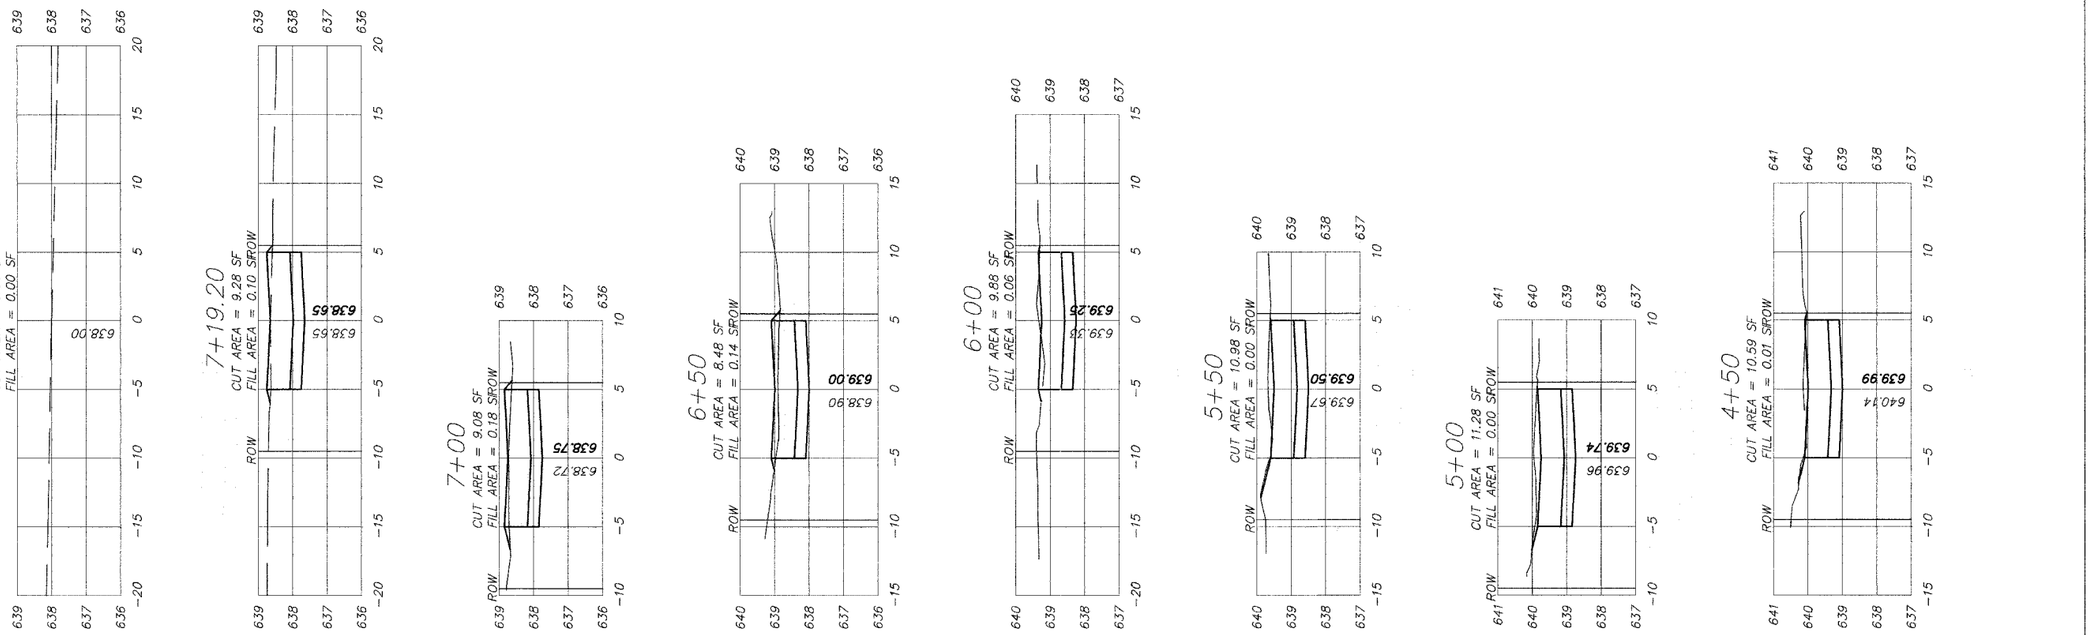

REVISIONS NAME	DATE

ILLINOIS DEPARTMENT OF TRANSPORTATION

CITY OF DES PLAINES -- ALLEY IMPROVEMENTS
ILLINOIS – CORA ALLEY
EVERETT TO RIVERVIEW

CROSS SECTIONS

STA 4+00 TO 7+19.2

SCALE: VERT. *1"=2'* HORIZ. *1"=5'*
DRAWN BY *BLS*
DATE *2-17-06*
CHECKED BY *AJD*

PLOT DATE = 2/13/2006 3:48:57 PM
FILE NAME = I:\ENGINEERING\LAND PROJECTS 2006\040435 ILLINOIS ALLEY\DWG\040435 ILLINOIS ALLEY.DWG
PLOT SCALE = 1.0000
USER NAME = JDOODLES