F.A. RTE.	SECTION	COUNTY	TOTAL SHEETS	SHEET NO.
3753	04-00037-00-WR	WILL	92	7
STA.	TO STA.			
FED. ROAD DIST. NO.	ILLINOIS	FED. AID PROJECT		

83858

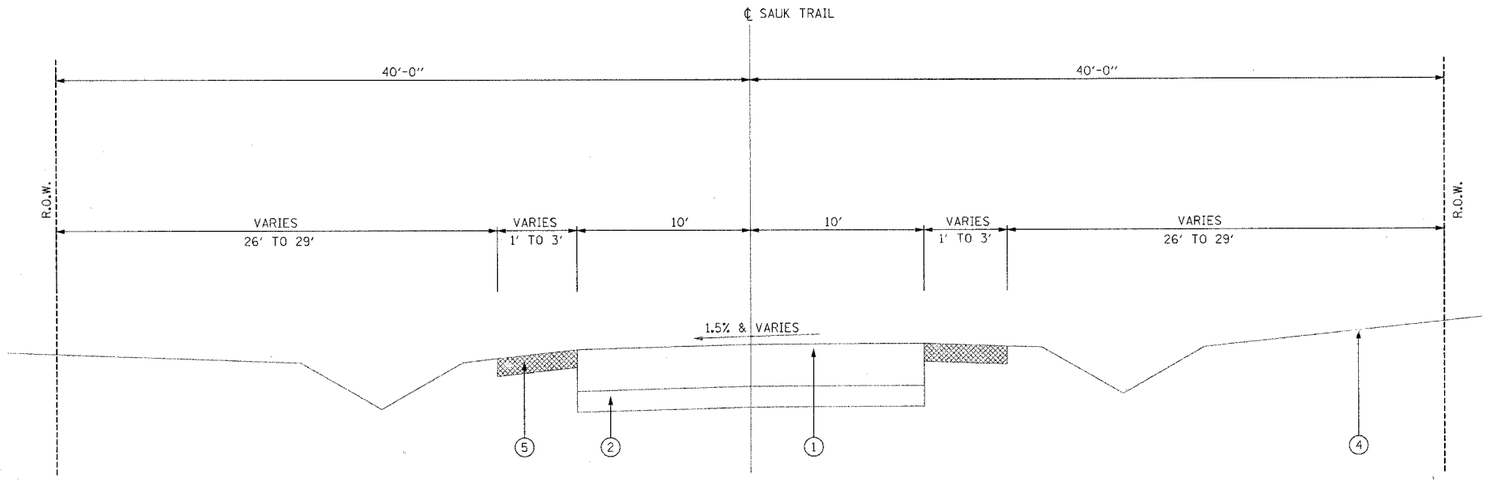

EXISTING TYPICAL SECTION
STA. 54+38 - STA. 66+00

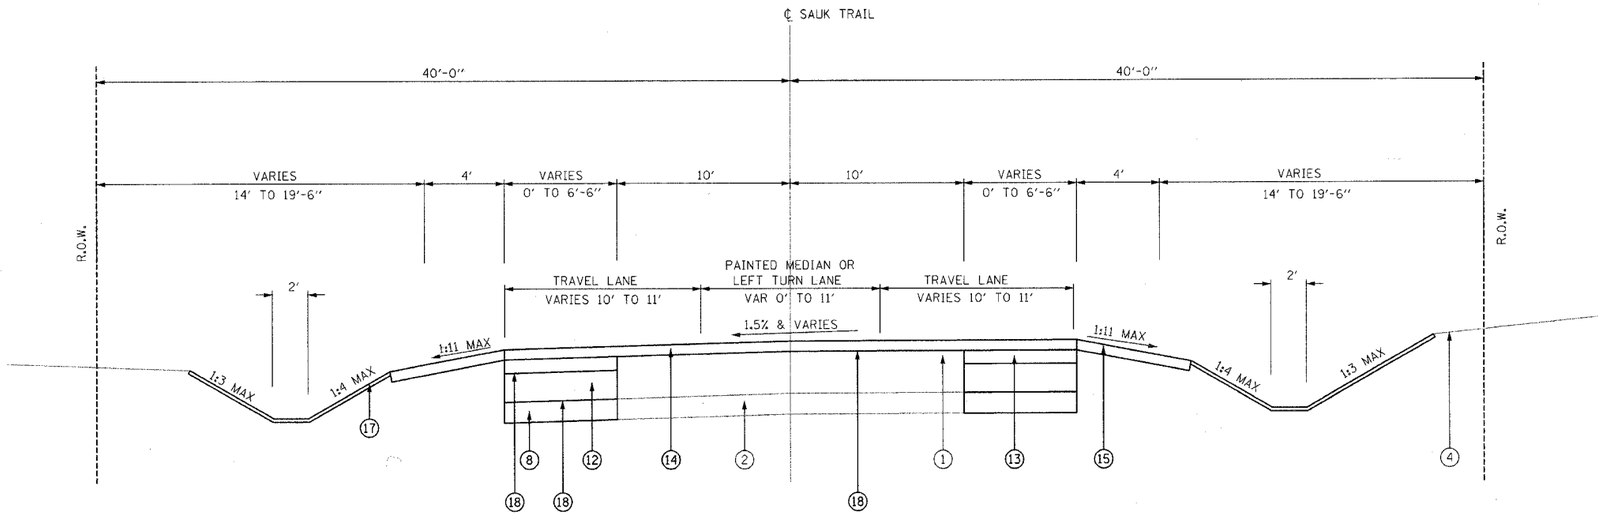

PROPOSED TYPICAL SECTION
STA. 54+38 - STA. 66+00

1. EXISTING BITUMINOUS PAVEMENT (7.6"-8.0")
2. EXISTING SUB-BASE GRANULAR MATERIAL (7.6"-8.0")
4. EXISTING TURF AREA
5. EXISTING AGGREGATE SHOULDERS
8. PROP. SUB-BASE GRANULAR MATERIAL, TYPE B, 6"
12. PROP. BITUMINOUS BASE COURSE, 8", SUPERPAVE
13. PROP. BITUMINOUS CONCRETE BINDER COURSE, SUPERPAVE IL-19, N50, 2¼"
14. PROP. BITUMINOUS CONCRETE SURFACE COURSE, SUPERPAVE, MIX "C", N50, 1½"
15. PROP. AGGREGATE SHOULDERS, TYPE B
17. PROP. TOPSOIL FURNISH AND PLACE, 4" WITH PROP. SEEDING, CLASS 2A AND EROSION CONTROL BLANKET
18. BITUMINOUS MATERIAL (PRIME COAT)

REMOVAL ITEMS

STRAND ASSOCIATES, INC.® ENGINEERS

REVISIONS NAME	DATE

ILLINOIS DEPARTMENT OF TRANSPORTATION
FAU 3753
SAUK TRAIL
EXISTING AND PROPOSED TYPICAL SECTIONS

SCALE: VERT.
HORIZ. NTS
DATE 05/04/2006
DRAWN BY JBH
CHECKED BY JRM

TIME: 09:11:36 PM
DATE: 05/04/2006
FILENAME: x:\MN\001---099\023\053\Drawings\Geometrics\typicals.dgn