F.A. RTE.	SECTION	COUNTY	TOTAL SHEETS	SHEET NO.
3753	04-00037-00-WR	WILL	92	15
STA. 5+00		TO STA. 9+50		
FED. ROAD DIST. NO.		ILLINOIS	FED. AID PROJECT	

83858

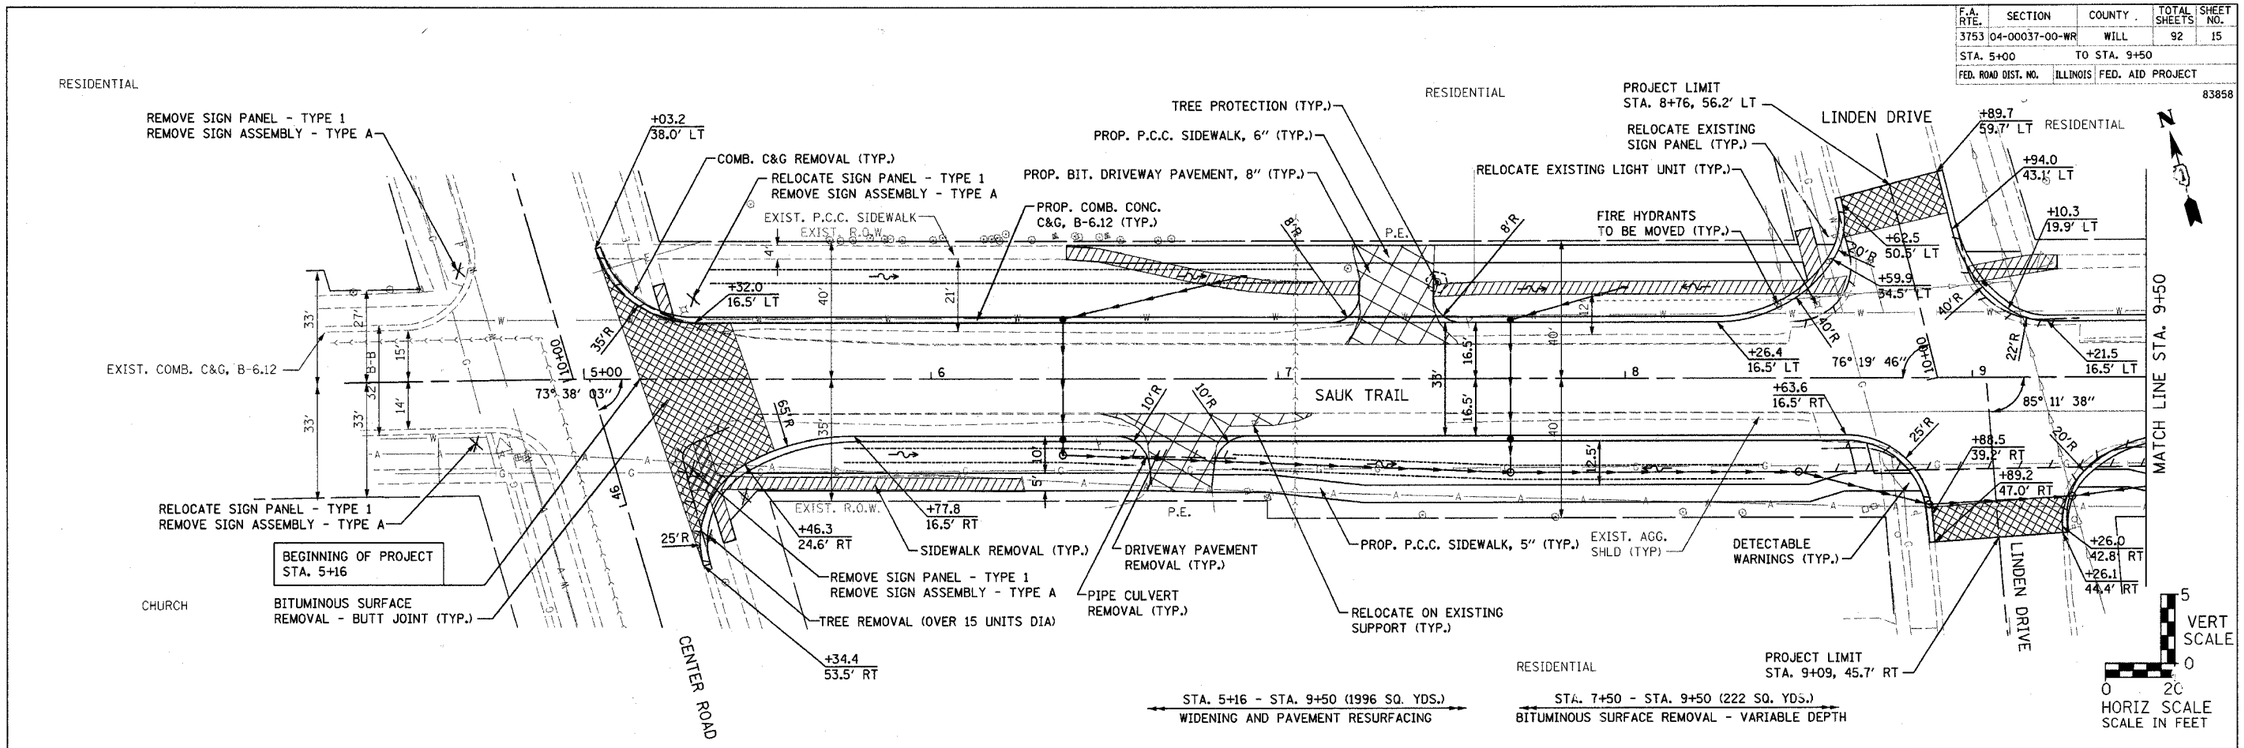

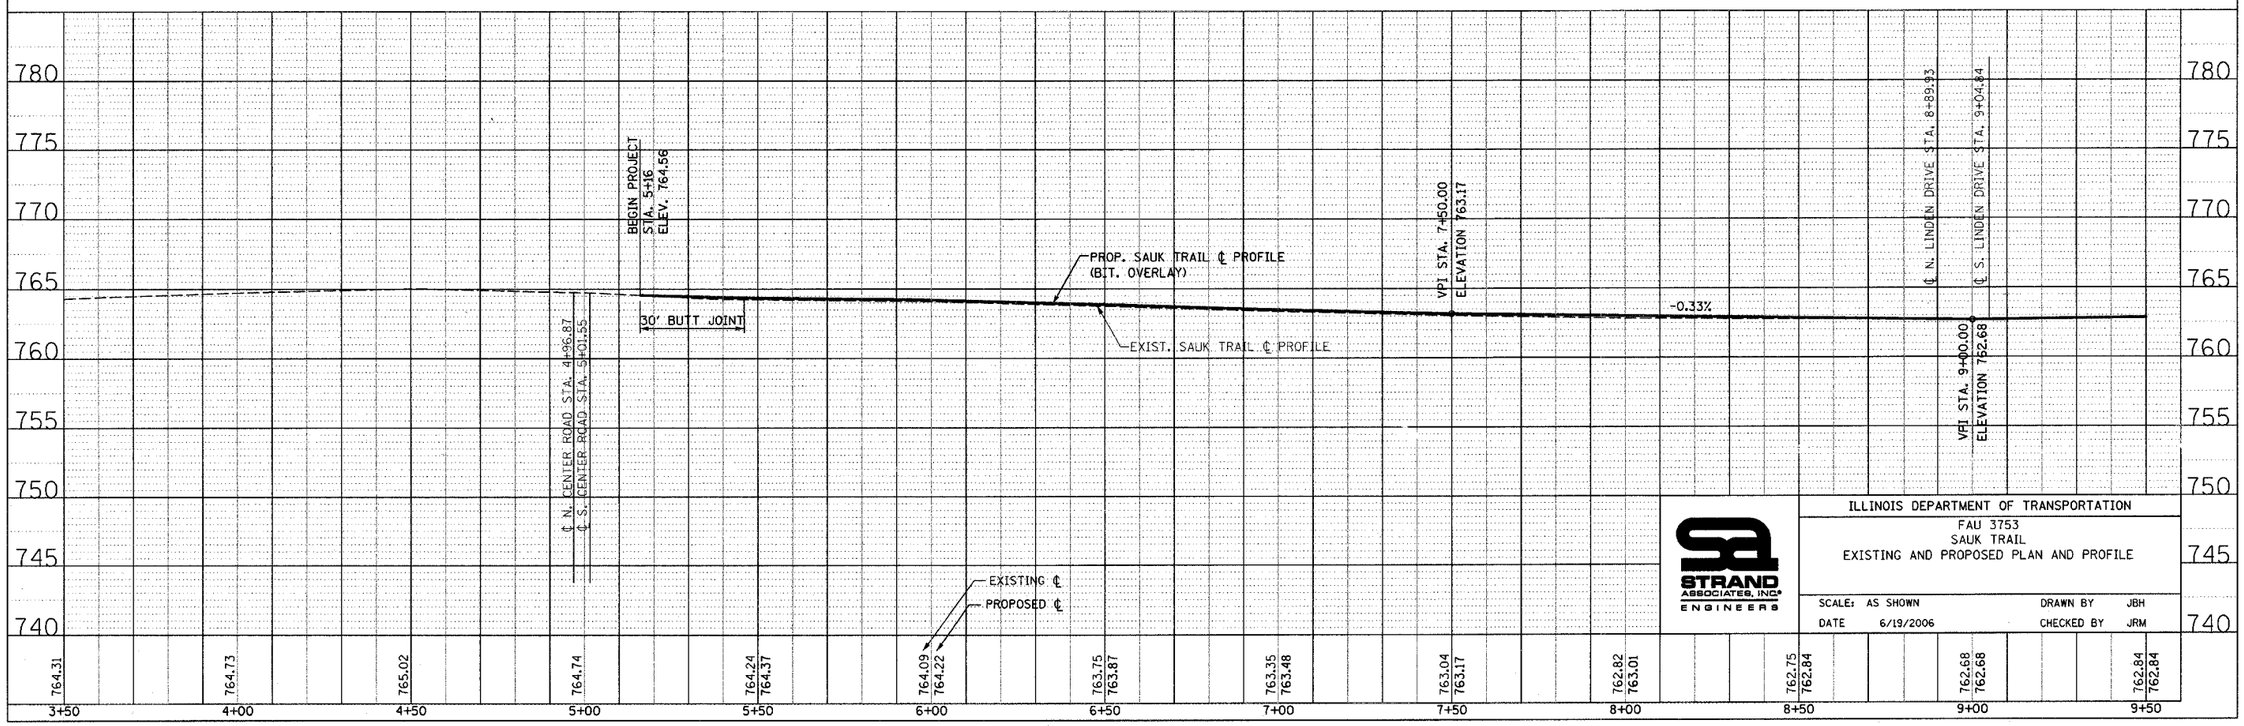

PLAN
NOTE BOOK NO.
SURVEYED
PLOTTED
ALIGNMENT CHECKED
RT. OF WAY CHECKED
CADD FILE NAME
BY
DATE

PROFILE
NOTE BOOK NO.
SURVEYED
PLOTTED
GRADES CHECKED
B.M. NOTED
STRUCTURE NOTATIONS CHKD
BY
DATE

ILLINOIS DEPARTMENT OF TRANSPORTATION
FAU 3753
SAUK TRAIL
EXISTING AND PROPOSED PLAN AND PROFILE

STRAND ASSOCIATES, INC. ENGINEERS

SCALE: AS SHOWN
DATE 6/19/2006
DRAWN BY JBH
CHECKED BY JRM

FILE: S:\06\501-650\628\003\Micros\P&P'S\P&P01.dgn DATE: 6/19/2006 TIME: 4:55:11 PM