F.A. RTE.	SECTION	COUNTY	TOTAL SHEETS	SHEET NO.
3753	04-00037-00-WR	WILL	92	22
STA. 45+50		TO STA. 51+50		
FED. ROAD DIST. NO.	ILLINOIS	FED. AID PROJECT		

83858

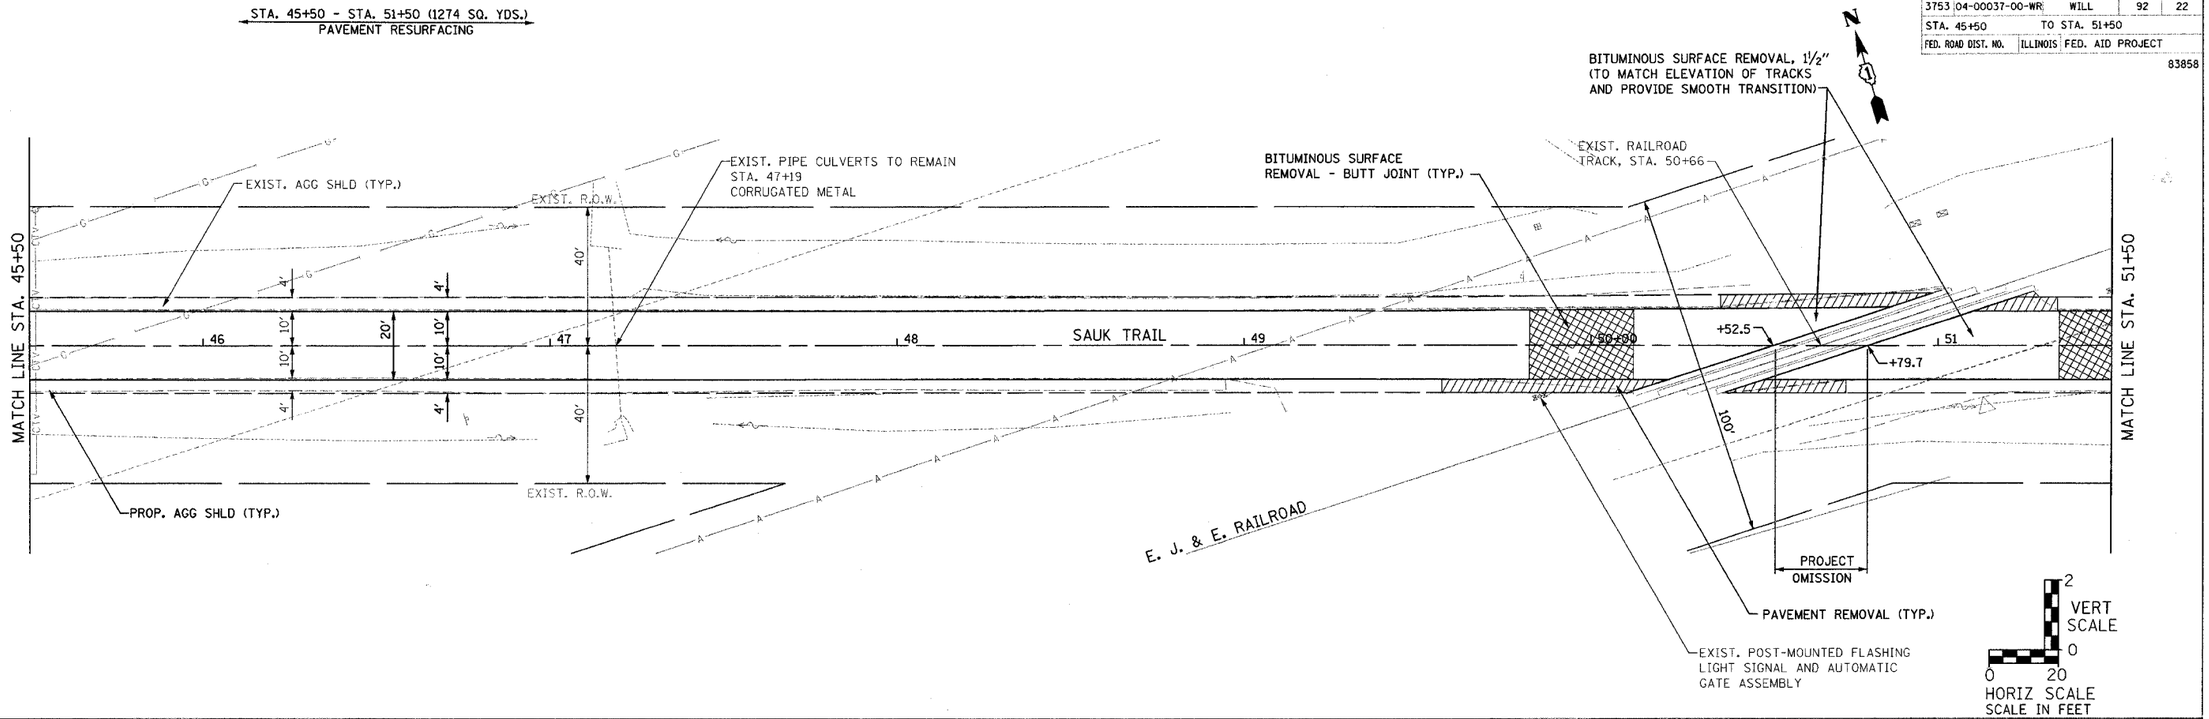

ILLINOIS DEPARTMENT OF TRANSPORTATION

FAU 3753
SAUK TRAIL
EXISTING AND PROPOSED PLAN AND PROFILE

STRAND ASSOCIATES, INC. ENGINEERS

SCALE: AS SHOWN | DRAWN BY JBH
DATE 04/21/2006 | CHECKED BY JRM

PLAN: SURVEYED, PLOTTED, ALIGNMENT CHECKED, RT. OF WAY CHECKED, CADD FILE NAME, NOTE BOOK NO., BY, DATE

PROFILE: SURVEYED, PLOTTED, GRADES CHECKED, B.M. NOTED, STRUCTURE NOTATNS CHKD, NOTE BOOK NO., BY, DATE

FILE: s:\06\601--650\628\003\micros\p&p's\p&p08.dgn DATE: 04/21/2006 TIME: 12:45:02 PM