F.A. RTE.	SECTION	COUNTY	TOTAL SHEETS	SHEET NO.
3753	04-00037-00-WR	WILL	92	32
STA. 5+00		TO STA. 9+50		
FED. ROAD DIST. NO.	ILLINOIS	FED. AID PROJECT		

83858

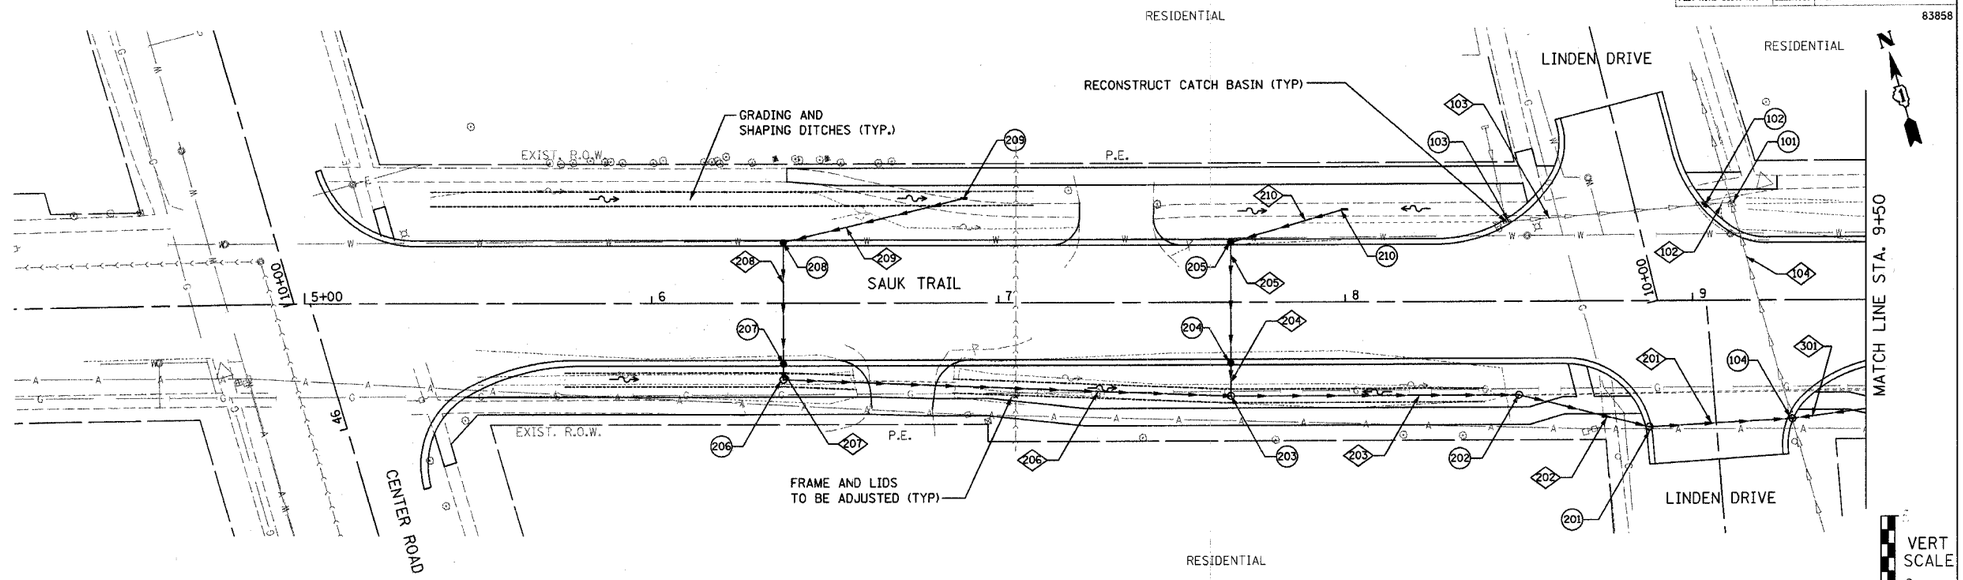

(#) STRUCTURE NUMBER

(#) PIPE NUMBER

NOTE:

1. SEE SHEET 10 FOR DRAINAGE SCHEDULE

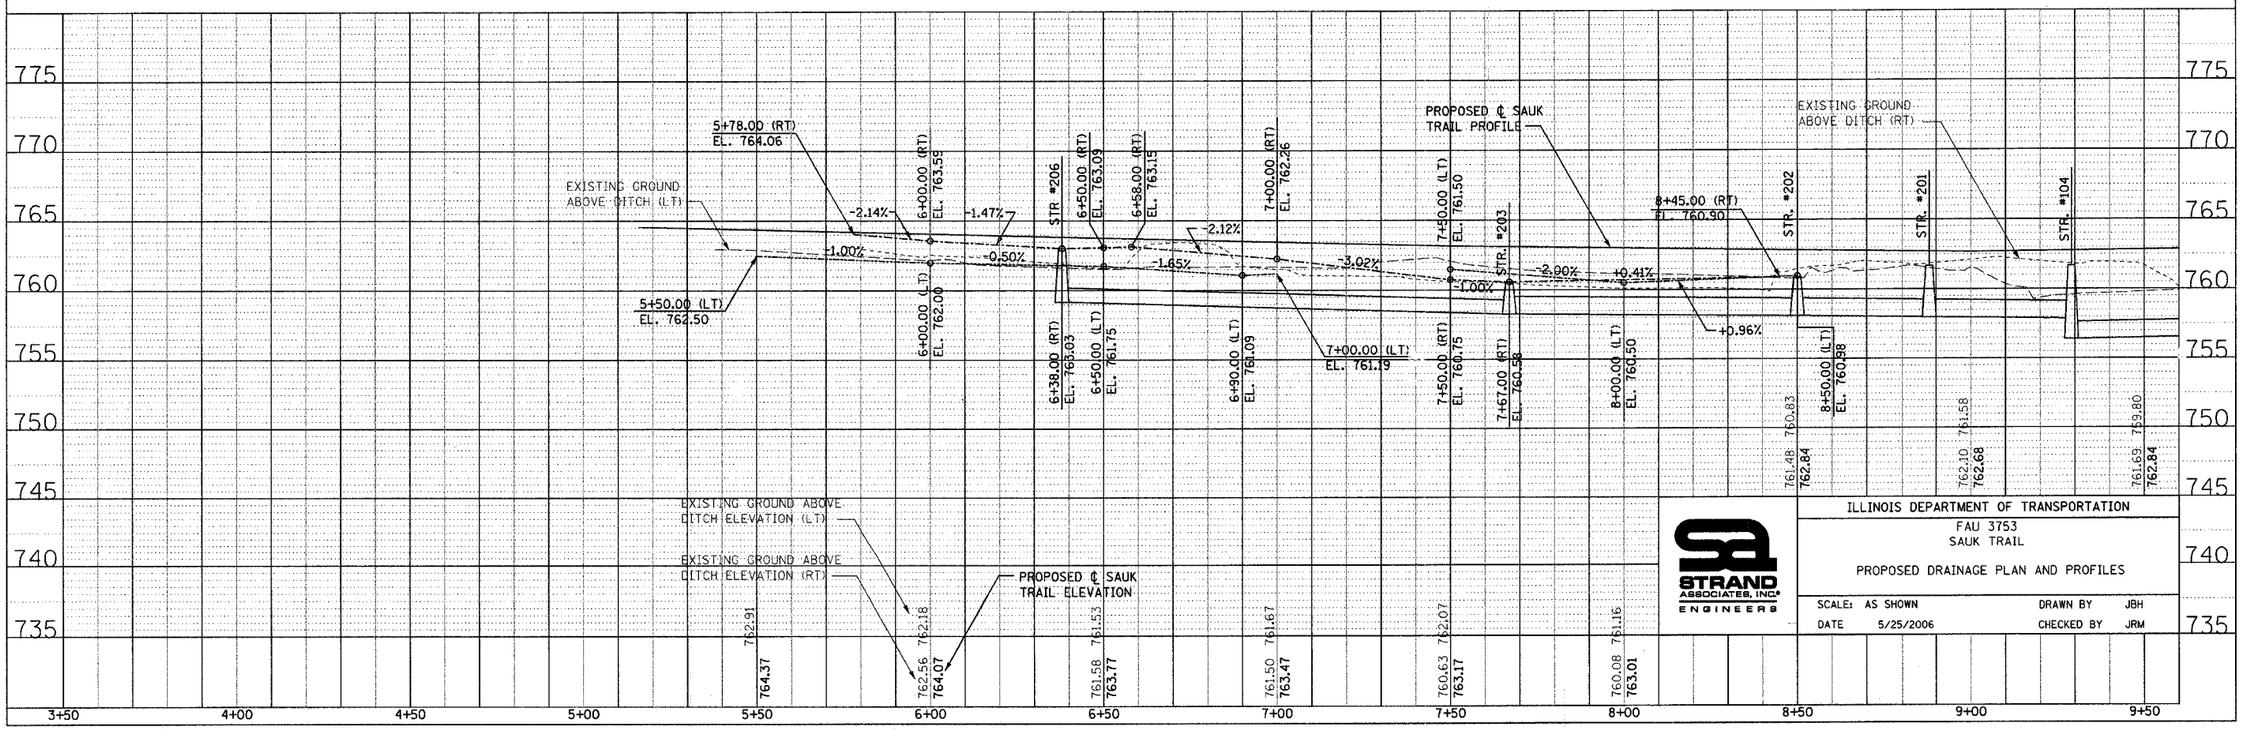

STRAND ASSOCIATES, INC. ENGINEERS

ILLINOIS DEPARTMENT OF TRANSPORTATION

FAU 3753
SAUK TRAIL

PROPOSED DRAINAGE PLAN AND PROFILES

SCALE: AS SHOWN | DRAWN BY JBH
DATE 5/25/2006 | CHECKED BY JRM

PLAN: SURVEYED / PLOTTED / GRADES CHECKED / B.M. NOTED / STRUCTURE NOTATIONS CHKD — NOTE BOOK NO. — BY — DATE

PROFILE: SURVEYED / PLOTTED / GRADES CHECKED / B.M. NOTED / STRUCTURE NOTATIONS CHKD — NOTE BOOK NO. — BY — DATE

FILE: s:\06\601—650\628\003\Micros\Drainage sheets\drainage-1.dgn DATE: 5/25/2006 TIME: 1:54:19 PM