F.A. RTE.	SECTION	COUNTY	TOT. SHEETS	SHEET NO.
3753	04-00037-00-WR	WILL	92	45
STA. 27+50		TO STA. 39+50		
FED. ROAD DIST. NO.	ILLINOIS	FED. AID PROJECT		

83858

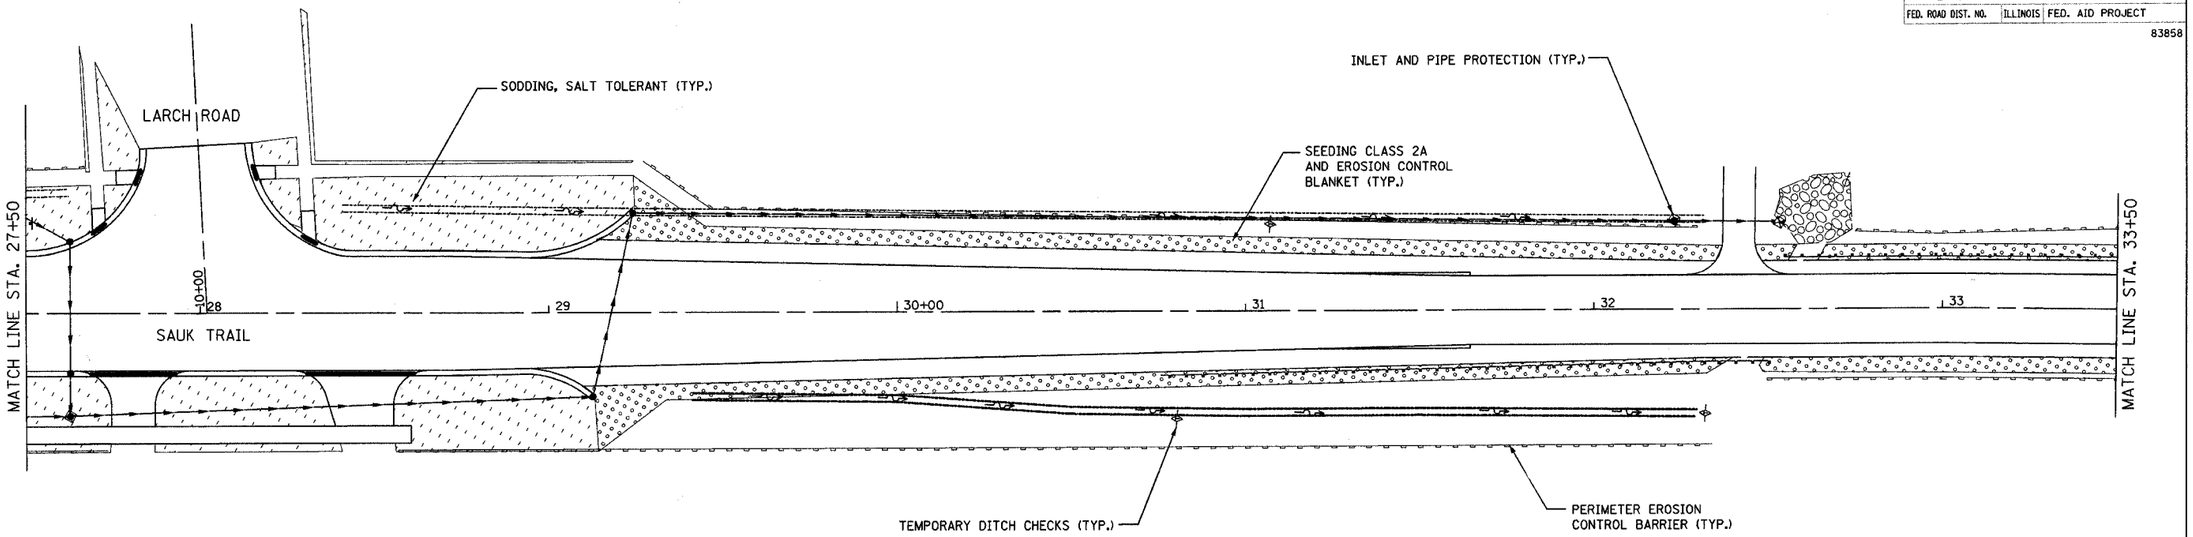

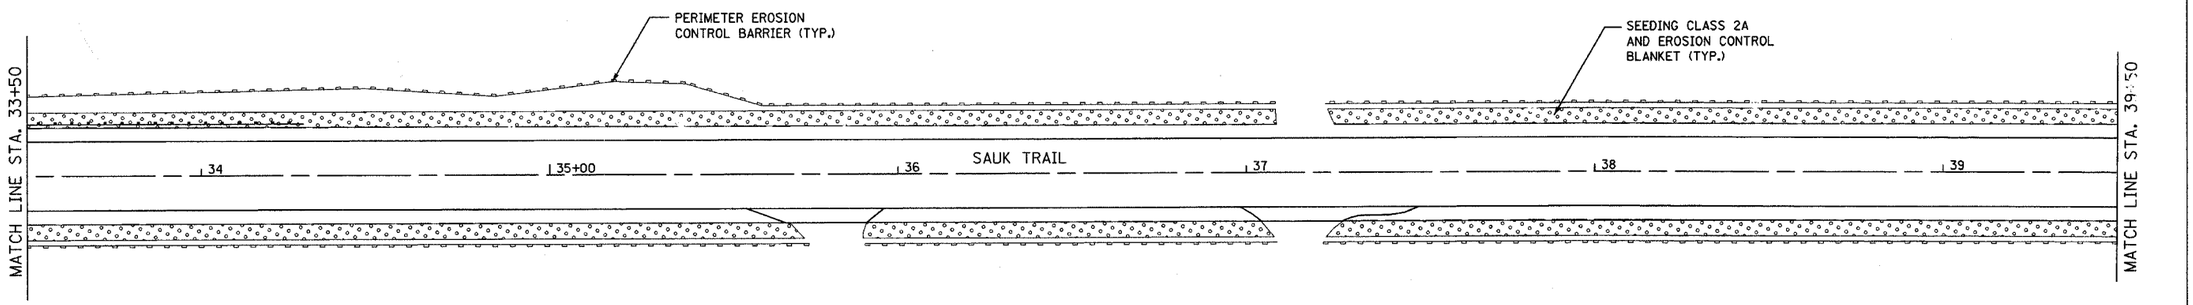

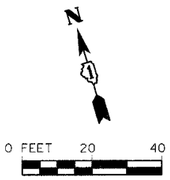

STRAND ASSOCIATES, INC. ENGINEERS

REVISIONS NAME	DATE

ILLINOIS DEPARTMENT OF TRANSPORTATION
FAU 3753
SAUK TRAIL

PROPOSED LANDSCAPING AND EROSION CONTROL PLAN

SCALE: VERT.
HORIZ.
DATE 5/25/2006
DRAWN BY JBH
CHECKED BY JRM

FILENAME: s:\MS\0041-0050\0421\0053\856cmus\Erosion Control\plan3.dgn
DATE: 5/25/2006
TIME: 1:56:38 PM