F.A. RTE.	SECTION	COUNTY	TOTAL SHEETS	SHEET NO.
3753	04-00037-00-WR	WILL	92	47
STA. 51+50		TO STA. 63+50		
FED. ROAD DIST. NO.	ILLINOIS	FED. AID PROJECT		

83858

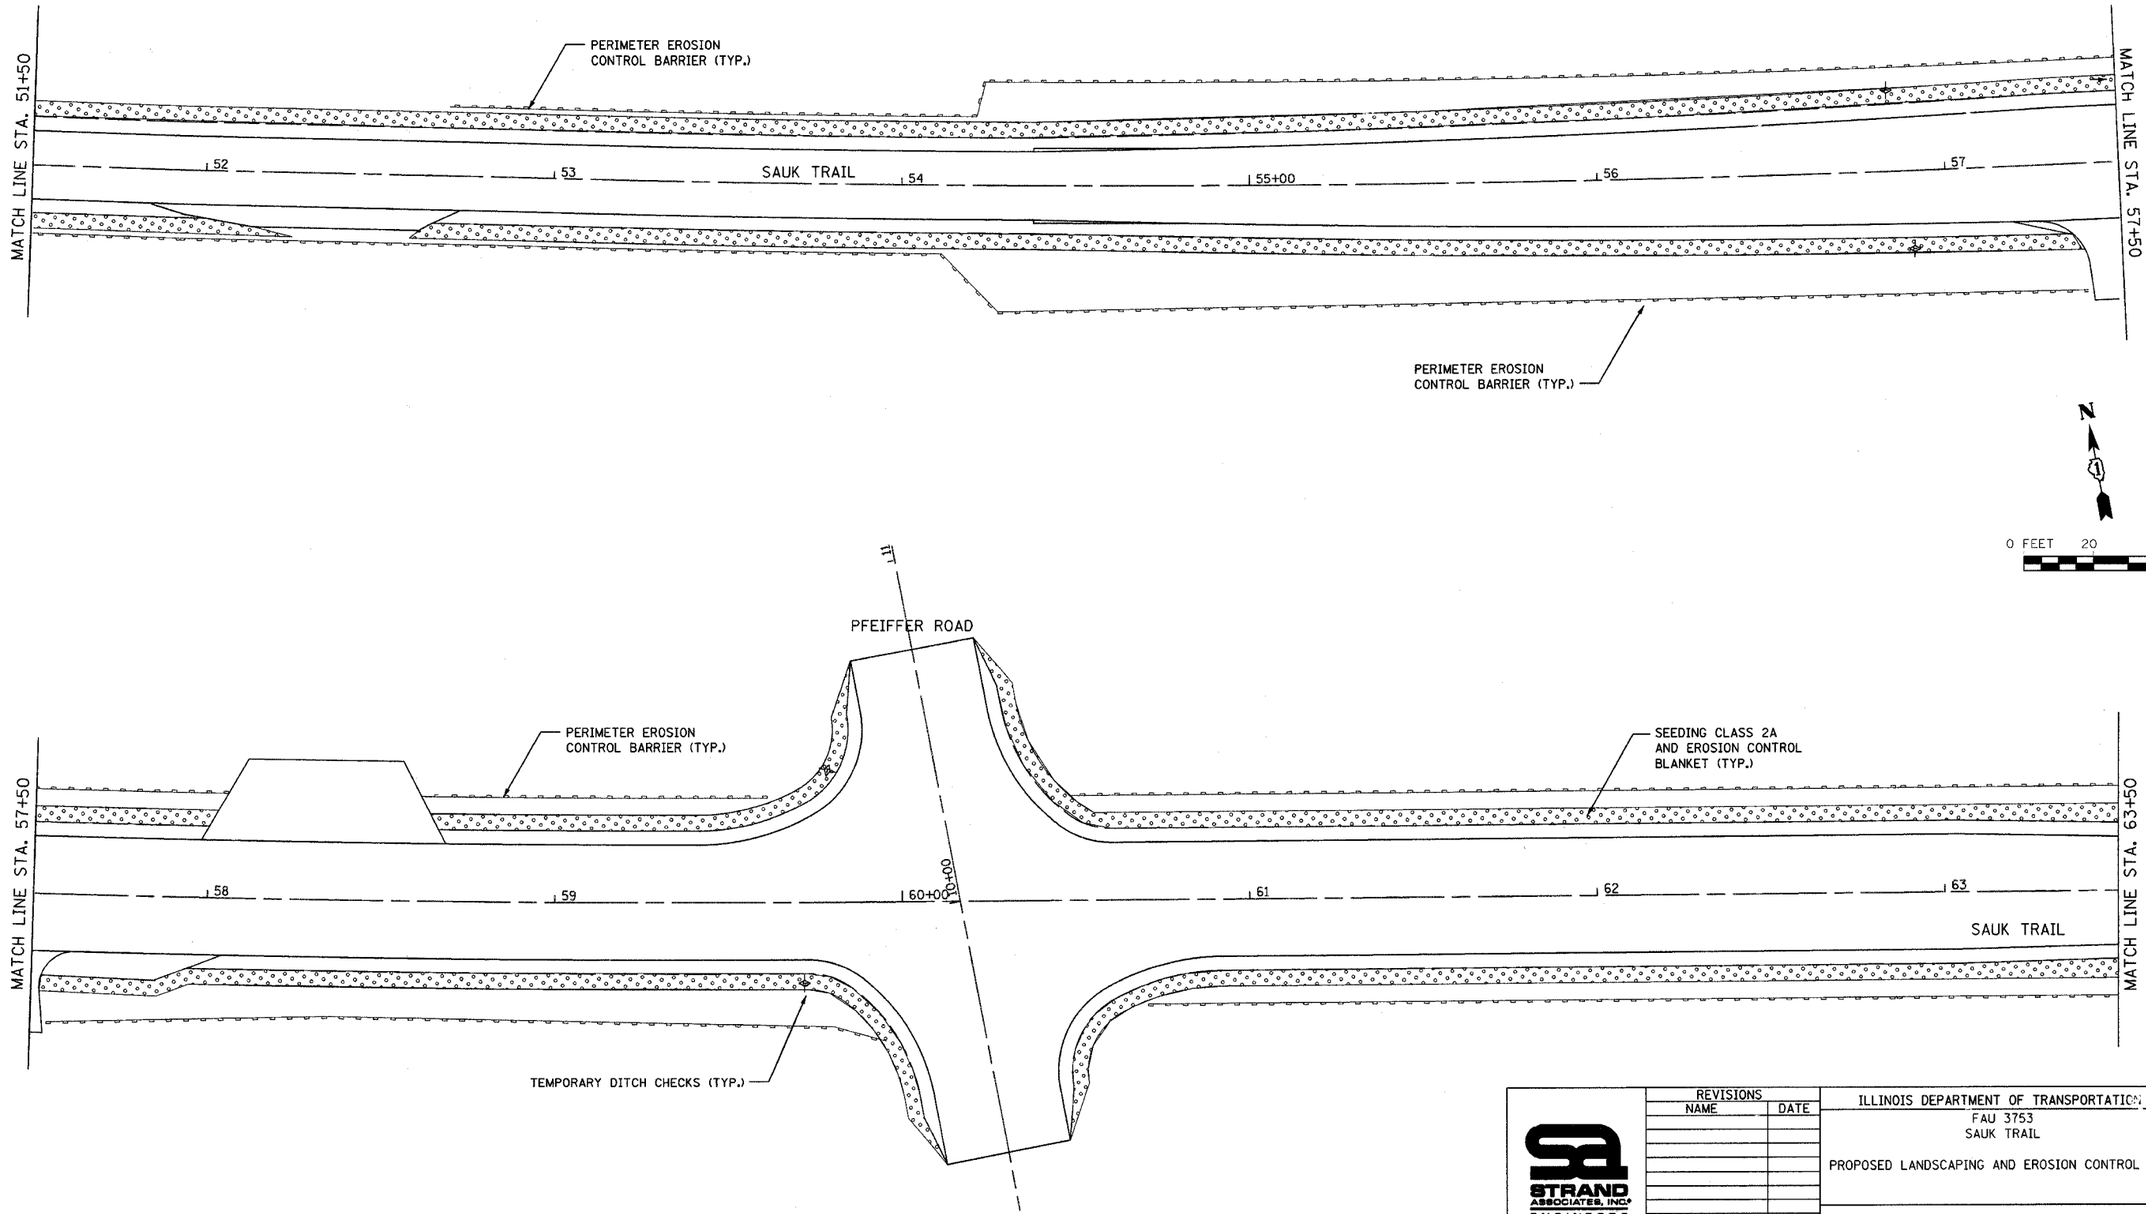

STRAND ASSOCIATES, INC. ENGINEERS

REVISIONS	
NAME	DATE

ILLINOIS DEPARTMENT OF TRANSPORTATION
FAU 3753
SAUK TRAIL

PROPOSED LANDSCAPING AND EROSION CONTROL PLAN

SCALE: VERT. HORIZ.
DATE 5/25/2006
DRAWN BY JBH
CHECKED BY JRM

FILENAME: s:\06\601-650\628\003\Micros\Erosion Control\plan5.dgn
DATE: 5/25/2006
TIME: 1:58:54 PM