CONTRACT No. 83861

F.A. RTE.	SECTION	COUNTY	TOTAL SHEETS	SHEET NO.
1373	00-00058-00-RS	COOK	113	64
STA. 110+00		TO STA. 110+50		
FED. ROAD DIST. NO.	ILLINOIS	FED. AID PROJECT		

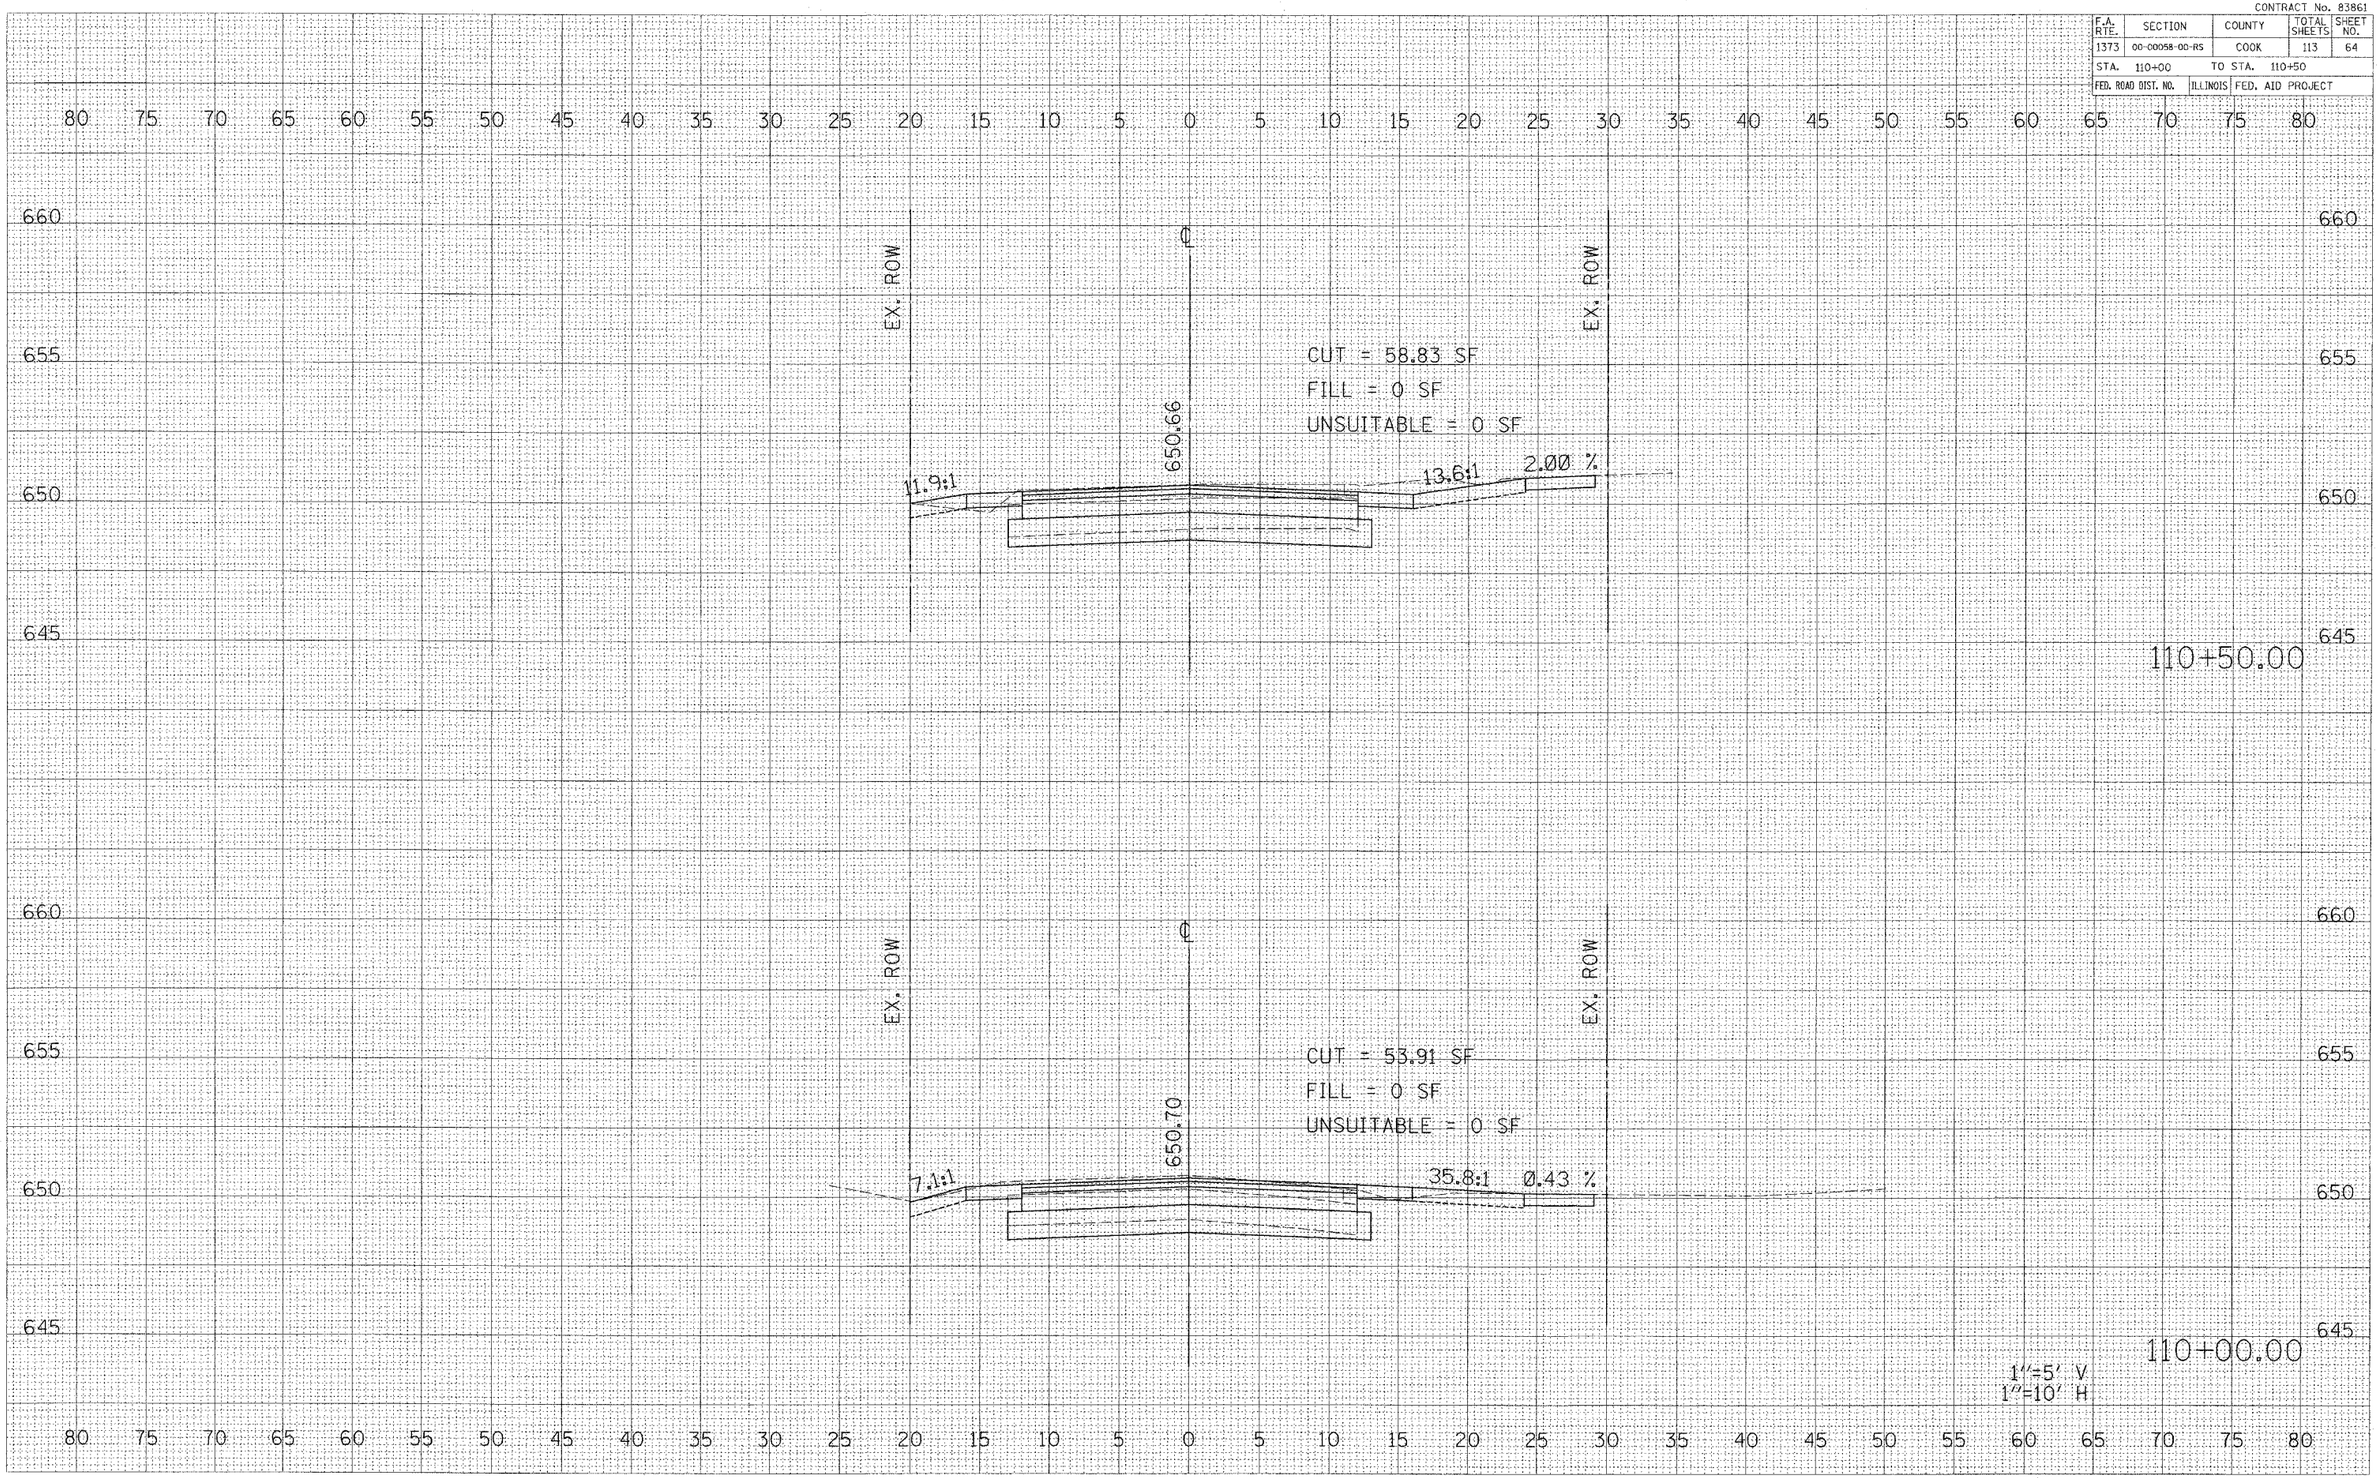

BELMONT AVENUE STA. 110+00 TO STA. 110+50

FINAL SURVEY	BY	DATE
SURVEYED		
PLOTTED		
NOTE BOOK TEMPLATE		
AREAS		
NO. AREAS CHECKED		

ORIGINAL SURVEY	BY	DATE
SURVEYED		
PLOTTED		
NOTE BOOK TEMPLATE		
AREAS		
NO. AREAS CHECKED		

p:\F14300\Plans\Sheets\F14300-sp1R01.dgn
5/23/2006
4:37:56 PM