Minolta DI650_PS (11x17 (Full Bleed))

CONTRACT No. 83861

F.A. RTE.	SECTION	COUNTY	TOTAL SHEETS	SHEET NO.
1373	00-00058-00-RS	COOK	113	69
STA. 113+22.47		TO STA. 113+38.31		
FED. ROAD DIST. NO.	ILLINOIS	FED. AID PROJECT		

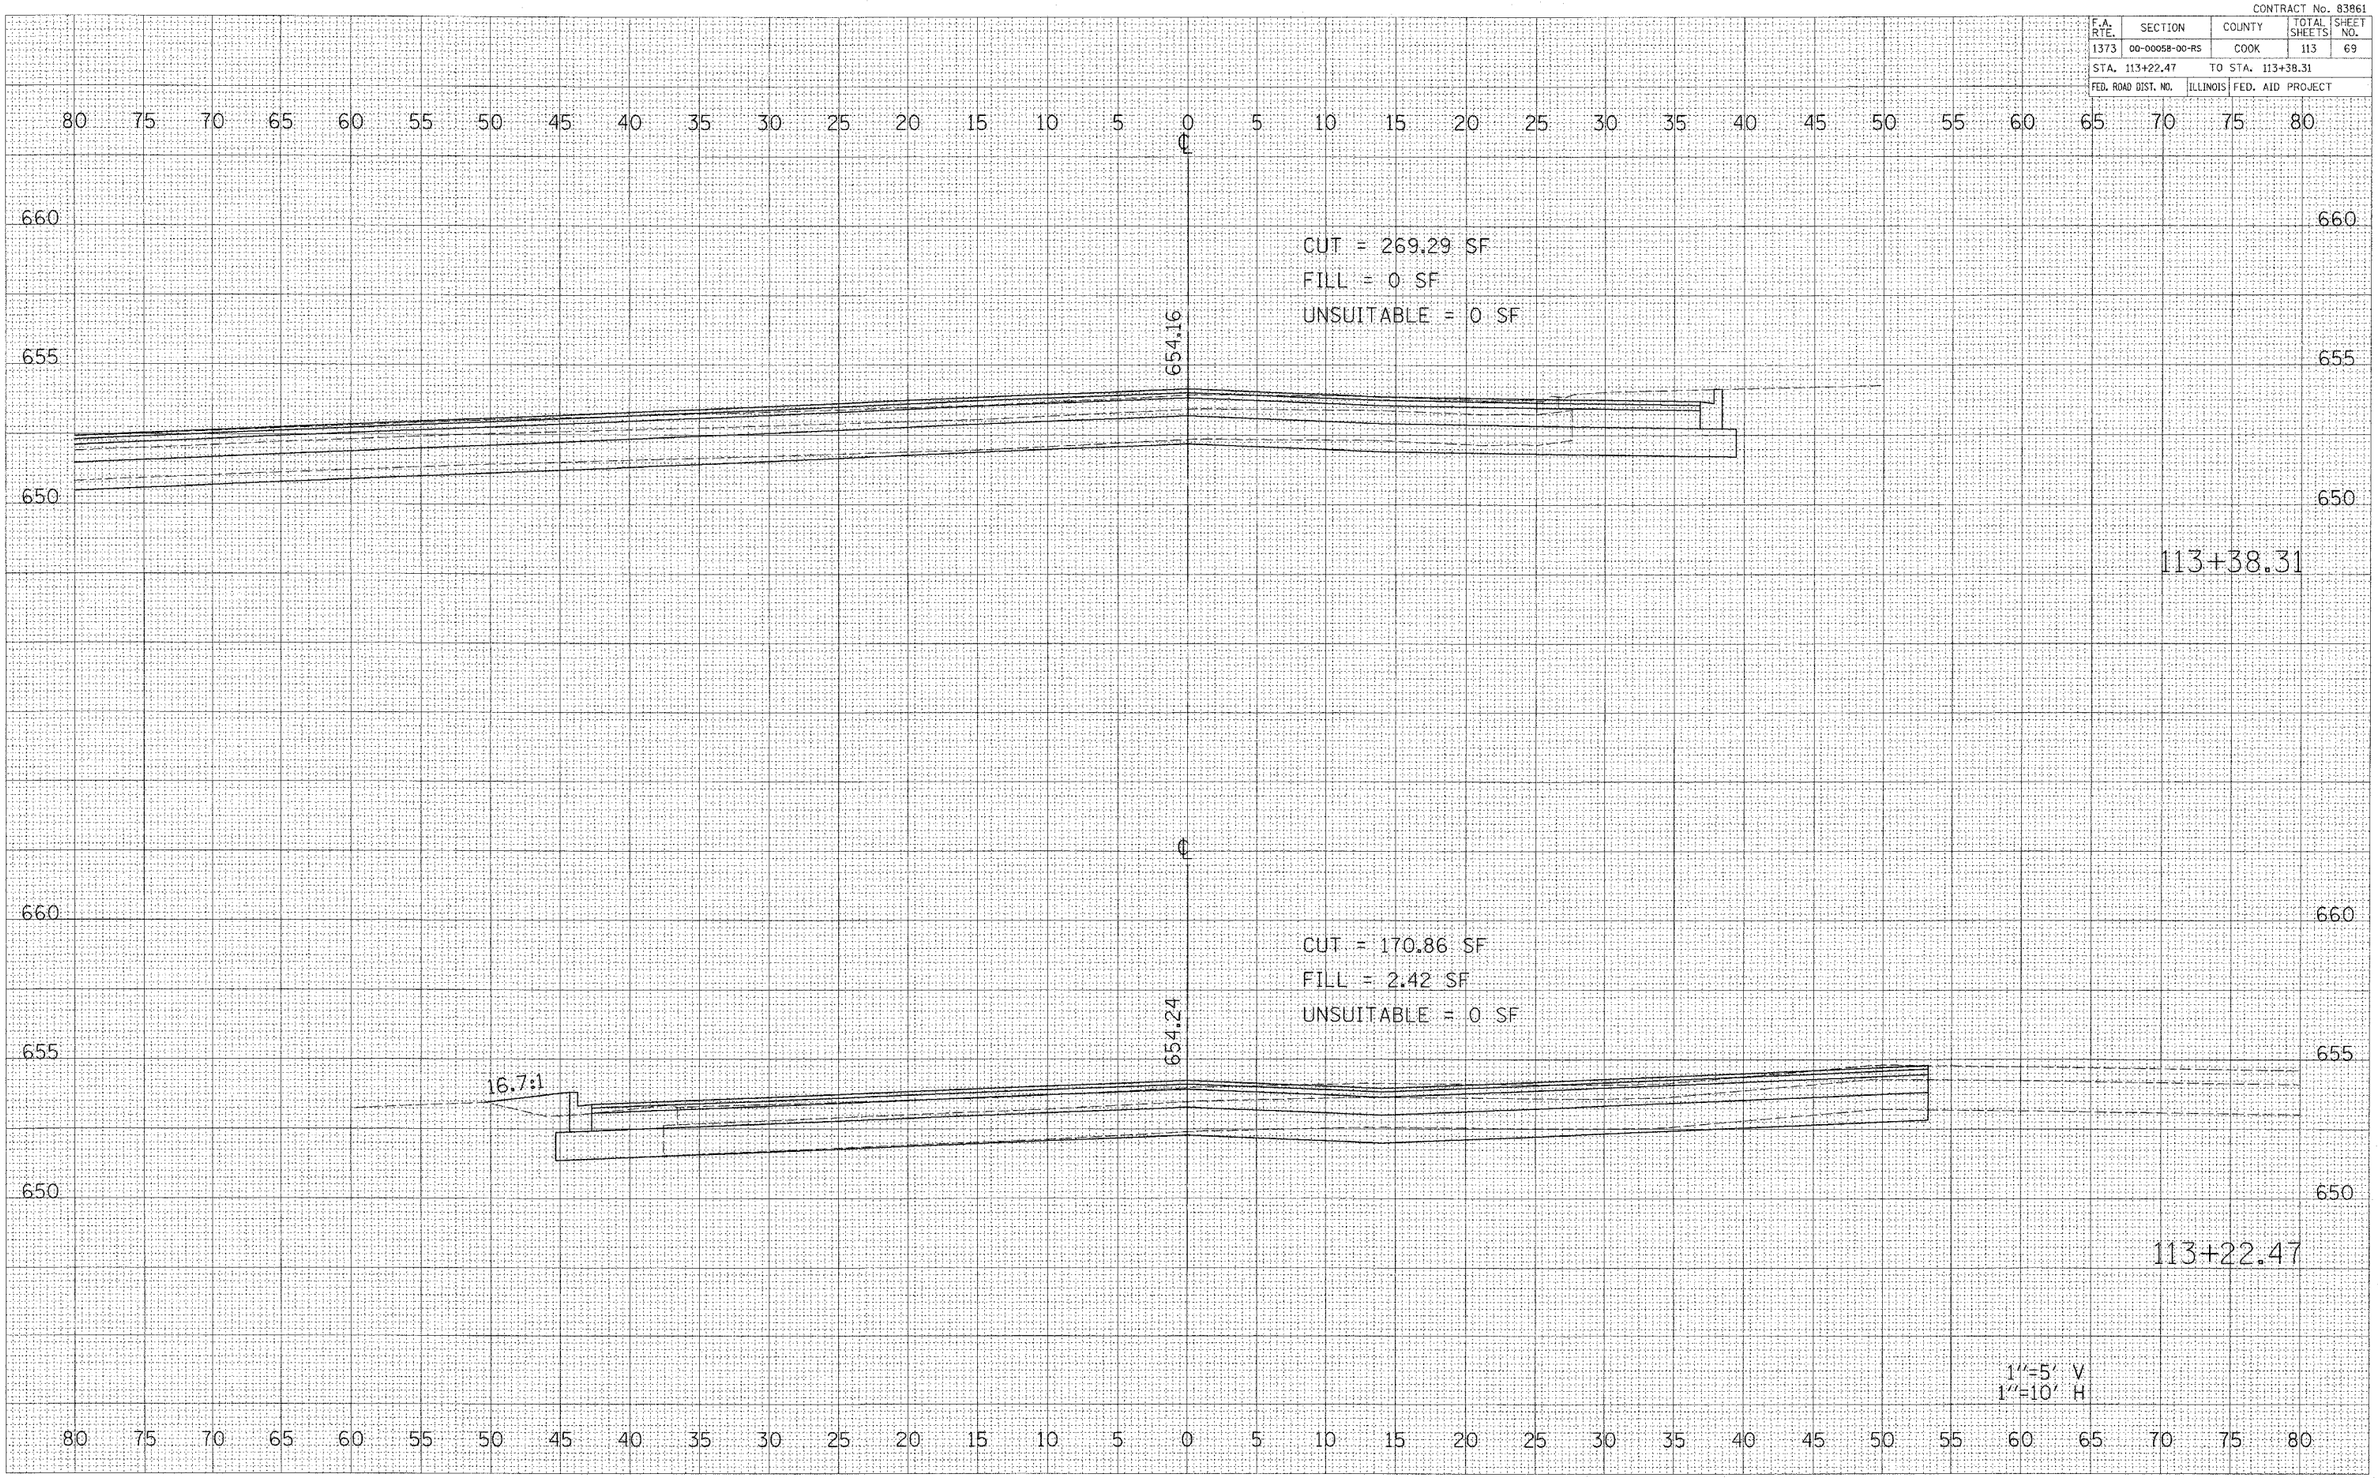

BELMONT AVENUE STA. 113+22.47 TO STA. 113+38.31

FINAL SURVEY	SURVEYED	BY	DATE
NOTE BOOK	PLOTTED		
NO.	TEMPLATE		
	AREAS		
	AREAS CHECKED		

ORIGINAL SURVEY	SURVEYED	BY	DATE
NOTE BOOK	PLOTTED		
NO.	TEMPLATE		
	AREAS		
	AREAS CHECKED		

p:\F14300\Plans\Sheets\F14300sp1001.dgn
5/23/2005
4:38:00 PM