Minolta DI650_PS (11x17 (Full Bleed))

CONTRACT No. 83861

F.A. RTE.	SECTION	COUNTY	TOTAL SHEETS	SHEET NO.
1373	00-00058-00-RS	COOK	113	77
STA. 119+00		TO STA. 119+50		
FED. ROAD DIST. NO.	ILLINOIS	FED. AID PROJECT		

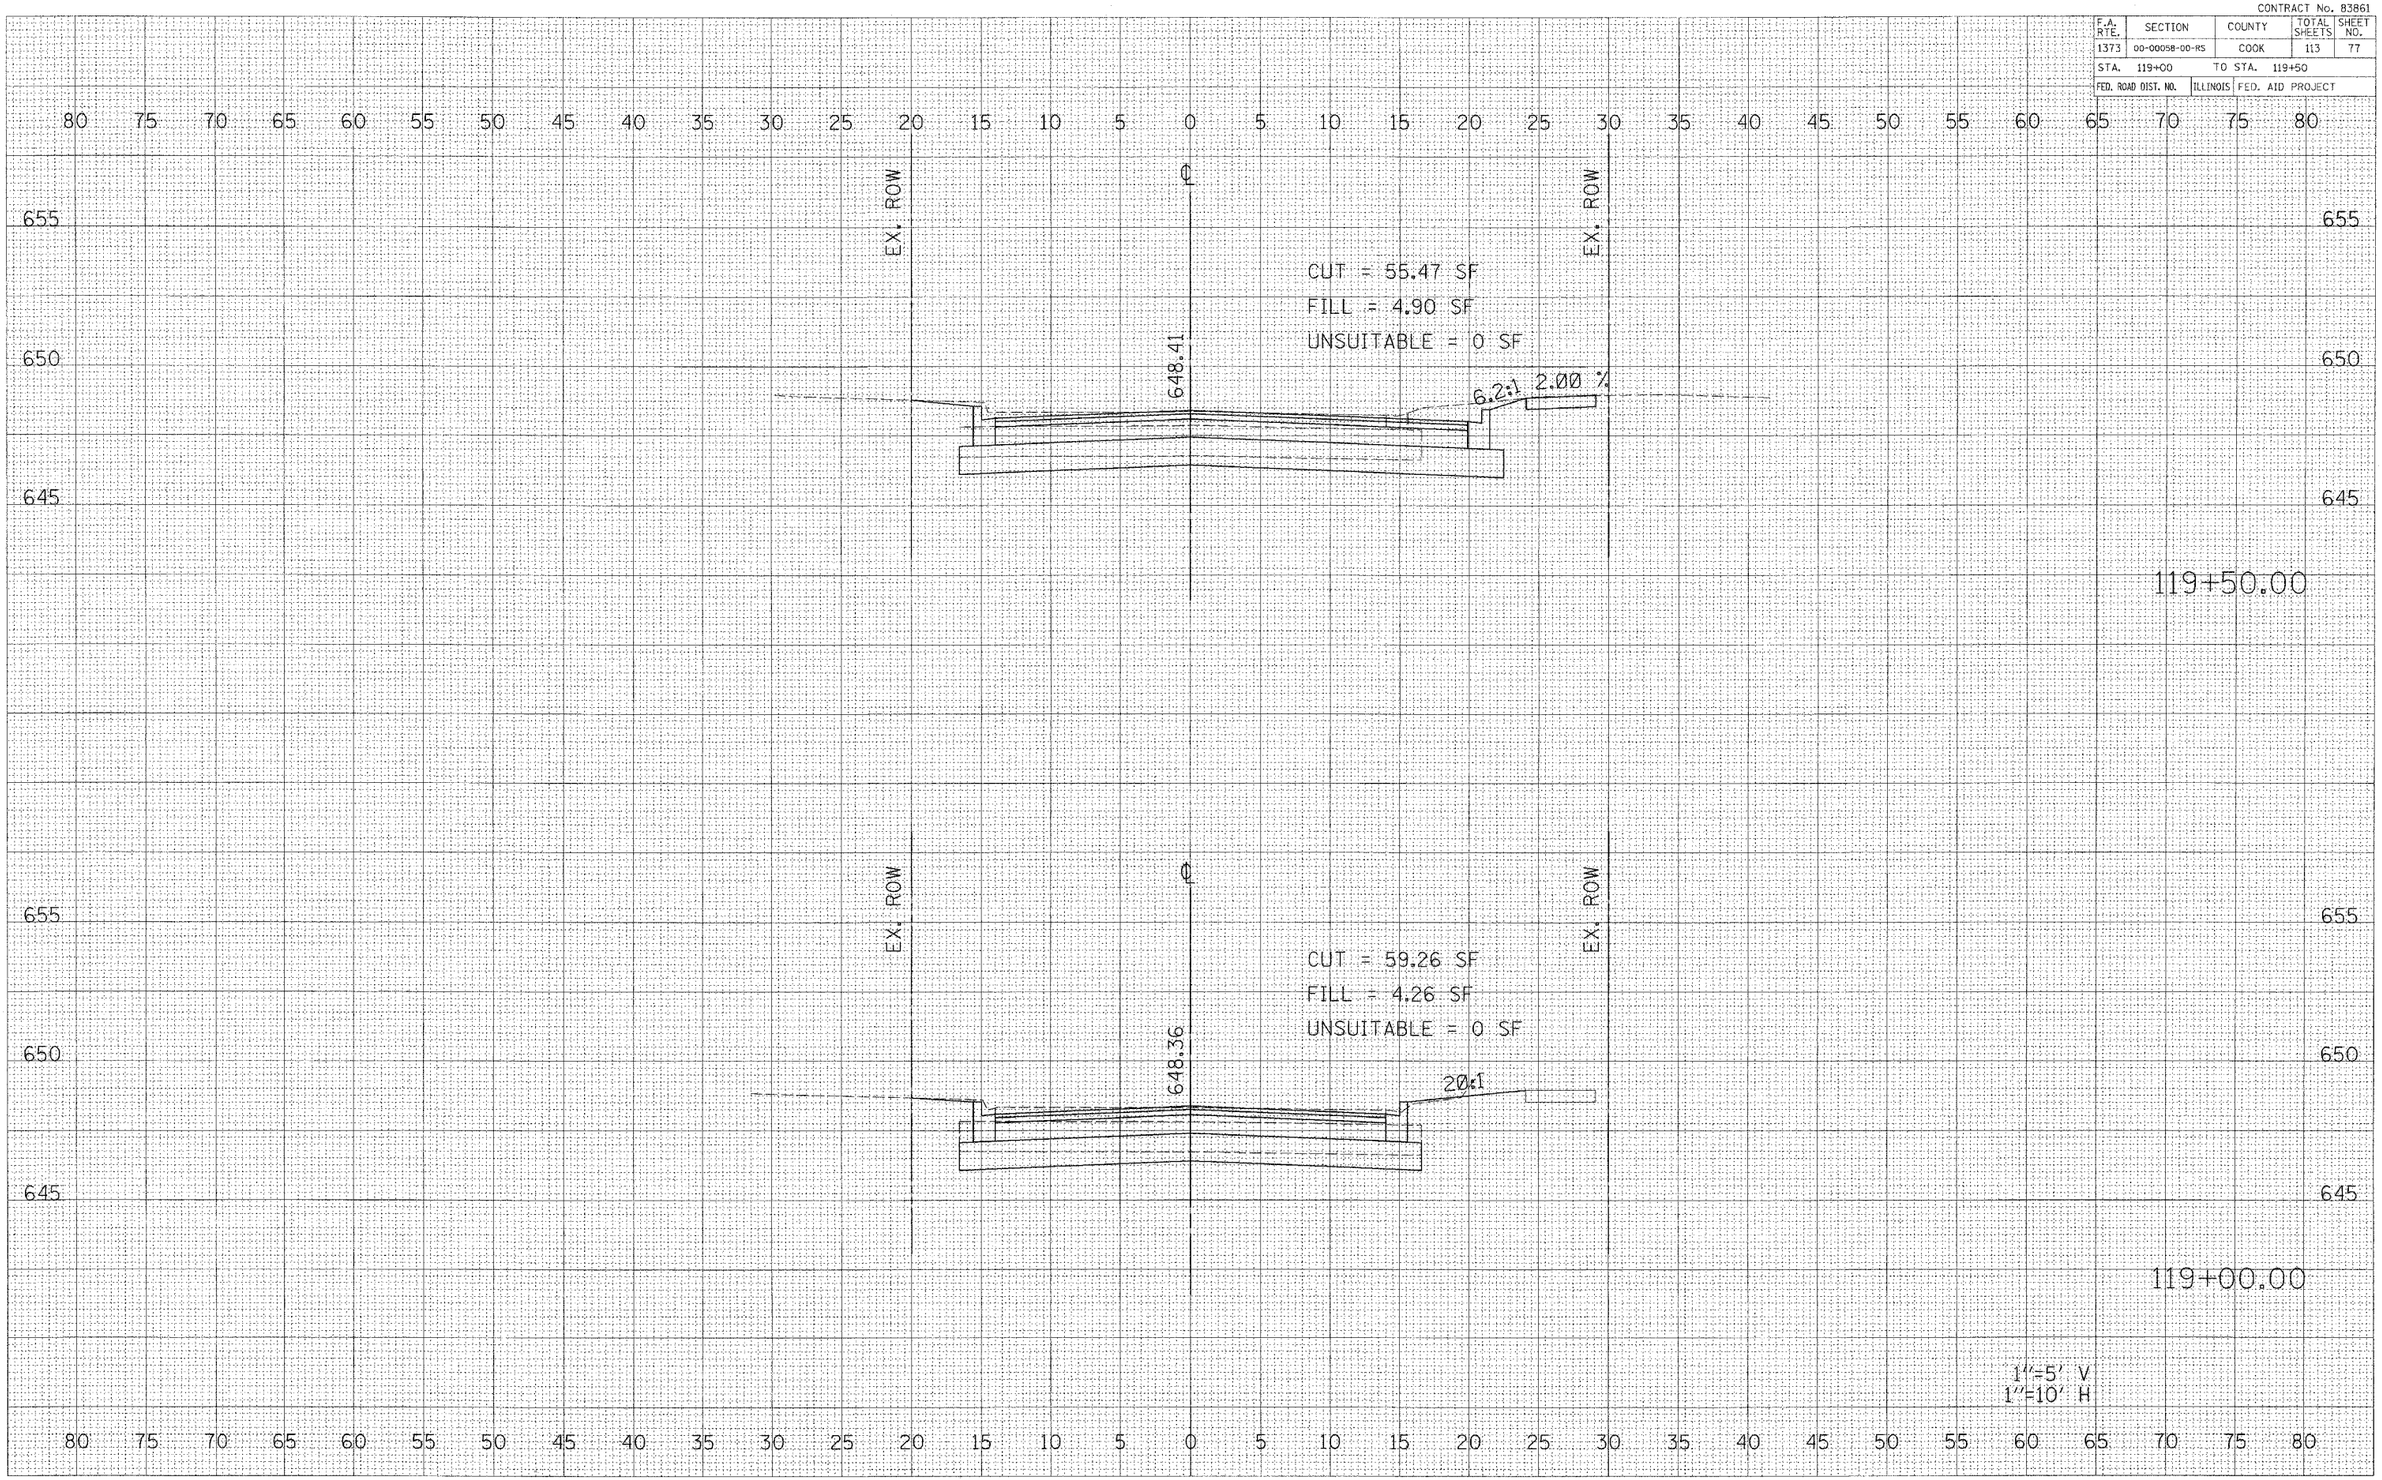

BELMONT AVENUE STA. 119+00 TO STA. 119+50

FINAL SURVEY		BY	DATE
NOTE BOOK	SURVEYED		
	PLOTTED		
	TEMPLATE		
	AREAS		
NO.	AREAS CHECKED		

ORIGINAL SURVEY		BY	DATE
NOTE BOOK	SURVEYED		
	PLOTTED		
	TEMPLATE		
	AREAS		
NO.	AREAS CHECKED		

p:\1430Plans\Sheets\F14320xpl010r.dgn
5/23/2006
4:09:06 PM