93492 CONTRACT NO.

F.A. RTE.	SECTION	COUNTY	TOTAL SHEETS	SHEET NO.
	05-00445-00-BR	SANGAMON	17	4
STA. 3+00.00	TO STA. 7+00.00			
FED. ROAD DIST. NO.	ILLINOIS	FED. AID PROJECT		

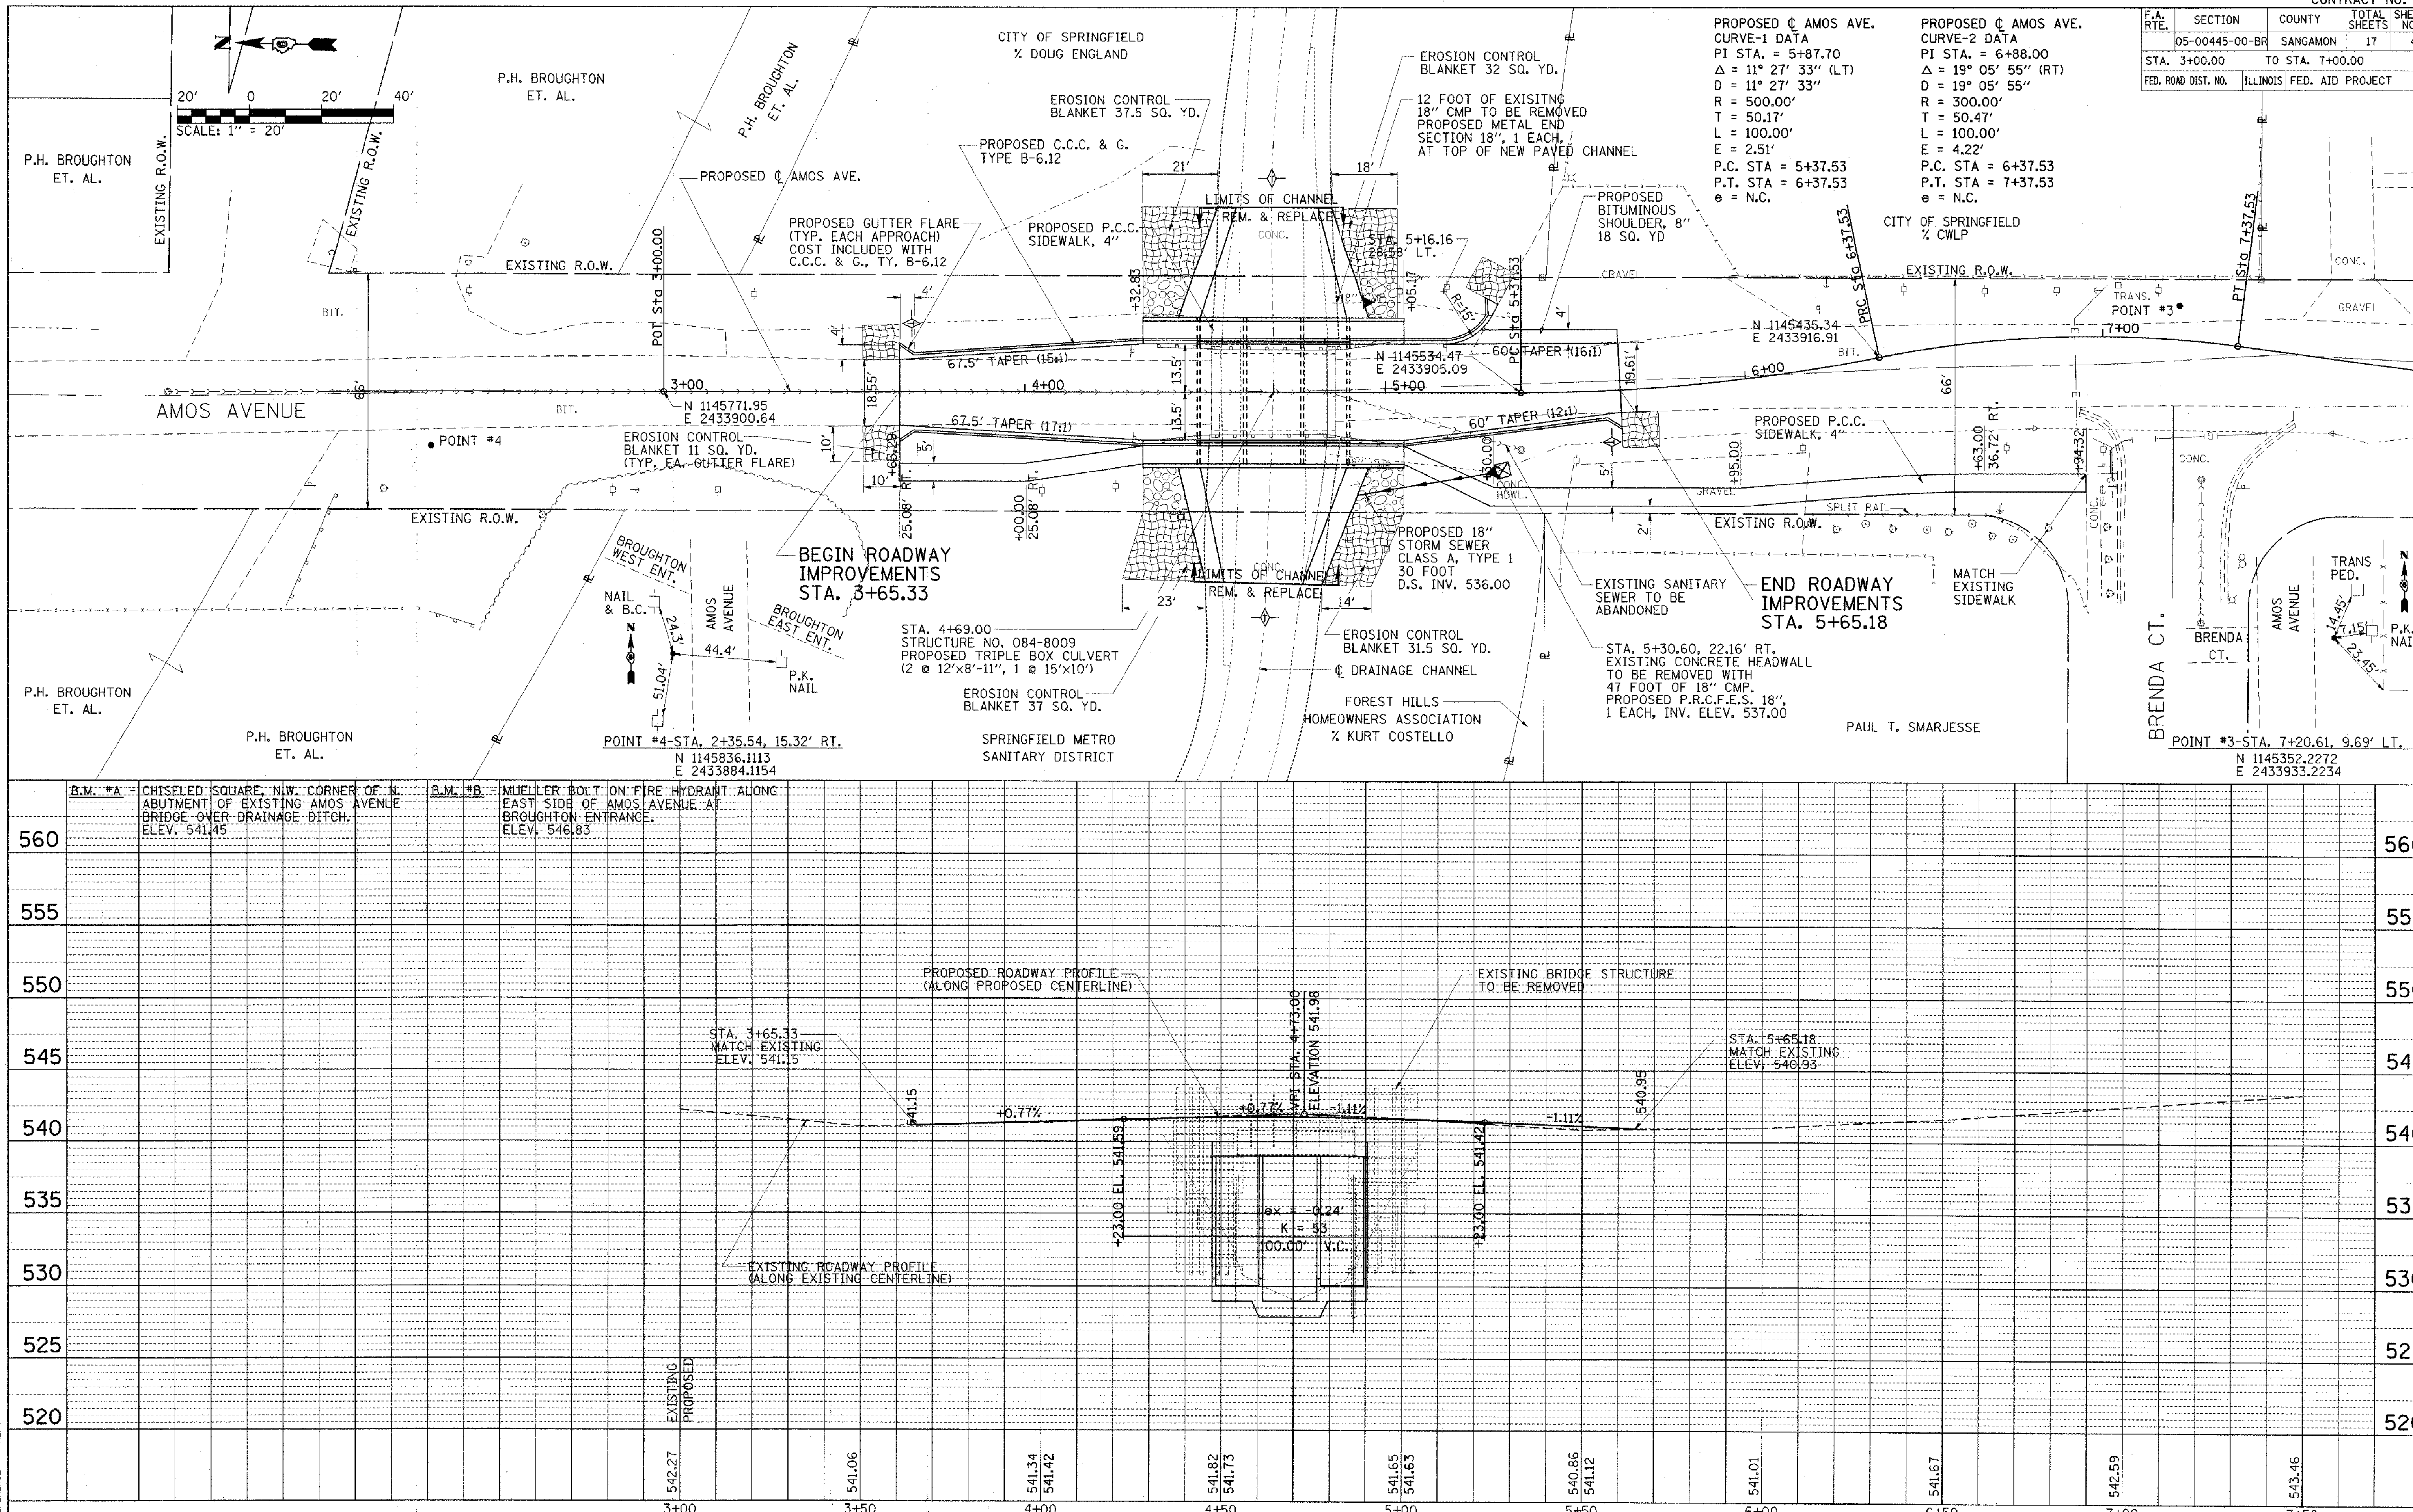

PLAN | SURVEYED | PLOTTED | ALIGNMENT CHECKED | RT. OF WAY CHECKED | CADD FILE NAME | NOTE BOOK | NO. | BY | DATE

PROFILE | SURVEYED | PLOTTED | GRADES CHECKED | B.M. NOTED | STRUCTURE NOTAT'NS CH'KD | NOTE BOOK | NO. | BY | DATE

PLOT DATE = 6/2/2006
FILE NAME = $FILEL$
PLOT SCALE = $SCALE$
REFERENCE = REF