CONTRACT NO. 93422

F.A. RTE.	SECTION	COUNTY	TOTAL SHEETS	SHEET NO.
8009	05-00445-00-BR	SANGAMON	17	17
STA. 5+30.00		TO STA. 6+94.32		
FED. ROAD DIST. NO.	ILLINOIS	FED. AID PROJECT		

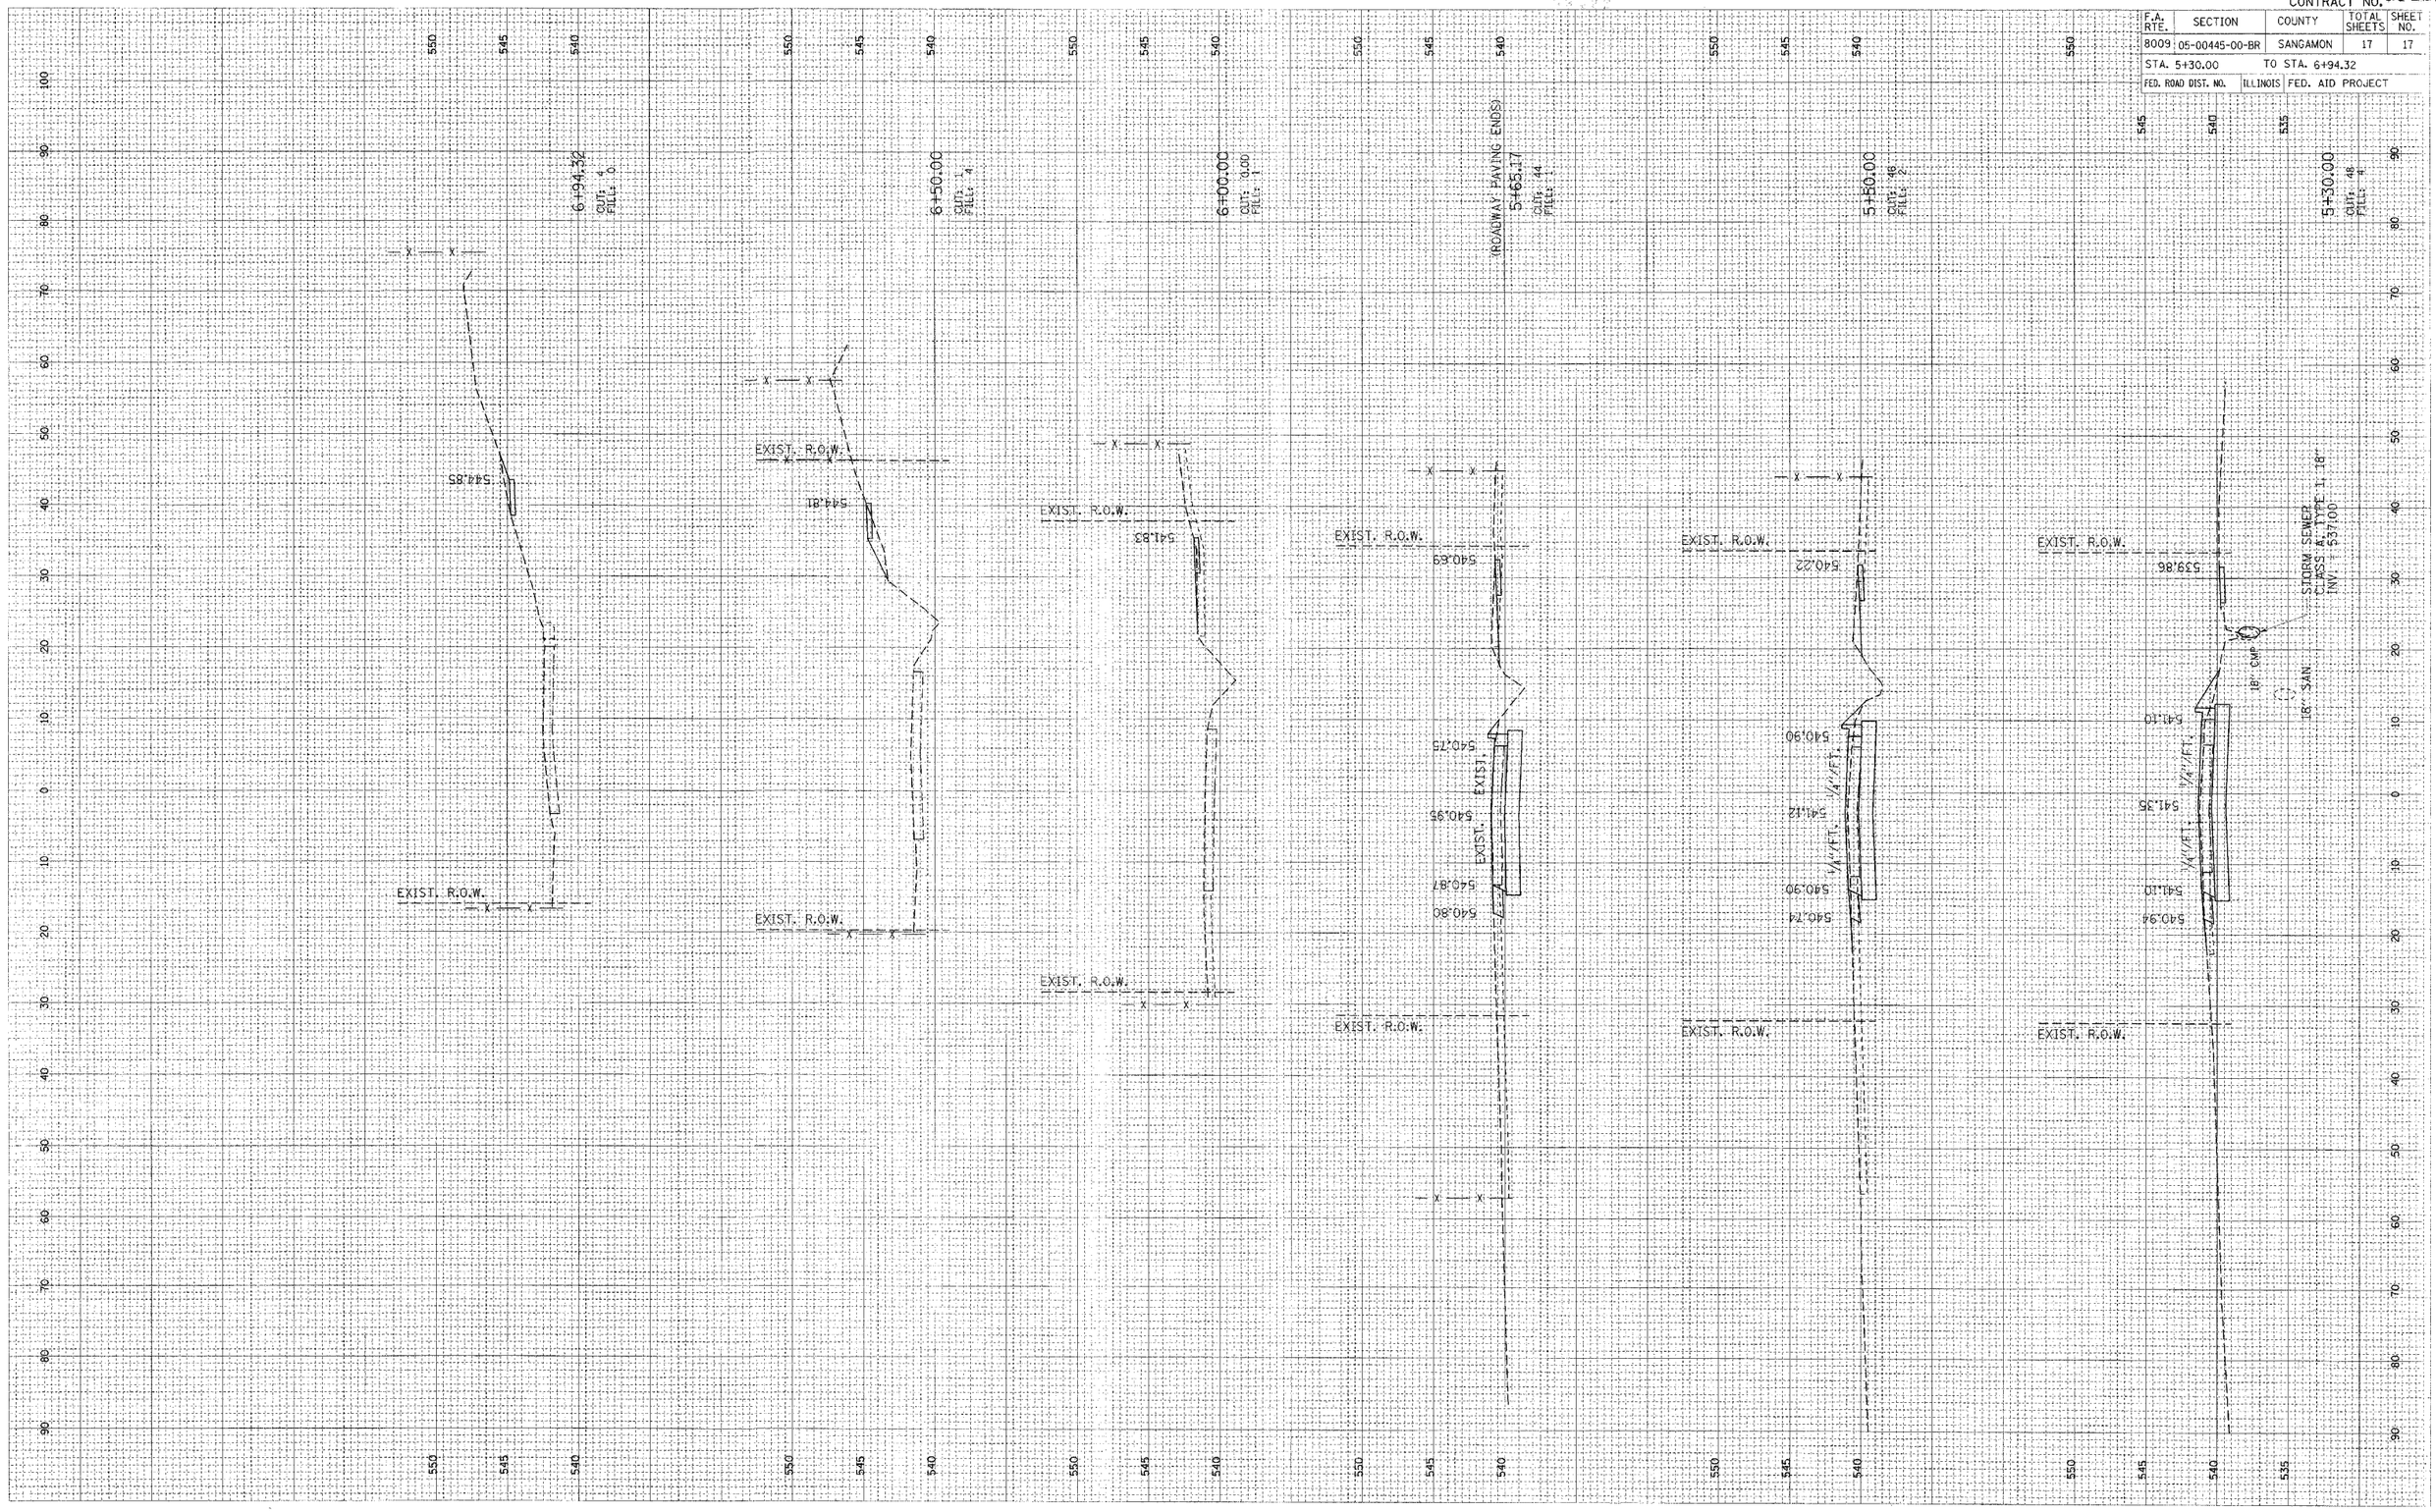

PLOT DATE = 5/27/2005
FILE NAME = $FILE$
PLOT SCALE = $SCALE$
USER NAME = shansen

FINAL INPUT	SURVEYED	DATE
	PLOTTED	
	TEMPLATE	
	AREAS	
	CHECKED	

ORIGINAL SURVEY	SURVEYED	DATE
	PLOTTED	
	TEMPLATE	
	AREAS	
	CHECKED	