ROUTE	SECTION	COUNTY	TOTAL SHEETS	SHEET NO.
C.H. 11	05-00101-00-BR	JASPER	12	3
CONTRACT NO. 95472		ILLINOIS	PROJECT BROS-079(132)	

SCALES:
1" = 50' HOR
1" = 5' VER

STEVE BOLLMAN

THOMAS STARK

SECTION 05-00101-00-BR BEGINS STA. 1+50.00

TIES P.O.T. STA. 0+00.00

STEEL PIN
13.4
STEEL PIN
19.6
20.1
STEEL PIN STEEL PIN

LT. STA. 2+45
CONSTRUCT F.E.
PIPE CULVERT 38' X 24" ø
U.S.F.L. 524.82
D.S.F.L. 524.43

POWER LINE
NORRIS ELECTRIC CO-OP
NEWTON, ILLINOIS
PH. 618-783-8765

WETWEATHER CR.

STA. 2+90.00 PROPOSED STRUCTURE NO. 040-3039
SINGLE SPAN PRECAST PRESTRESSED CONCRETE DECK BEAM BRIDGE
41'-6" BK.- BK. ABUTMENTS
PILE BENT / SPILLTHROUGH ABUTMENTS
28' DECK

TEMP. DITCH CHECKS (TYP.)

TELEPHONE LINE
VERIZON
225 E. CHESTNUT
OLNEY, ILLINOIS 62450
618-395-6189

+50 30' LT.
+00 45' LT.
+00 45' LT.
+50 30' LT.

EXIST. R.O.W.
EXIST. R.O.W.
℄ SURVEY & CONSTRUCTION C.H.11
0+00 1+00 2+00 3+00 4+00 5+00 6+00
30' 30' 30' 30'

TIES P.T. STA. 6+00.00

STEEL PIN STEEL PIN
15.8 15.7
STEEL PIN
12.6
STEEL PIN

EXIST. R.O.W.
EXIST. R.O.W.

+50 30' RT.
+00 35' RT.
+70 35' RT.
+20 35' RT.
+50 35' RT.
+00 30' RT.
+20 65' RT.
+70 110' RT.

WATER LINE
E J WATER CORPORATION
DIETERICH, IL 62424
PH. 217-925-5566

WEST FORK

EXIST. POND

SECTION 05-00101-00-BR ENDS STA. 4+00.00

CONSTRUCTION EASEMENT

SHAPE SLOPE AND LINE WITH RIPRAP
SEE STREAM BANK DETAIL SHEET 2

RT. STA. 1+94 TO 2+69
CONSTRUCT PIPE CULVERT
PIPE CULVERT 75' X 24" ø
U.S.F.L. 524.97
D.S.F.L. 524.25

STA. 3+00.00 EXISTING STRUCTURE
SINGLE SPAN CONCRETE BEAM BRIDGE
17' BK.- BK. ABUTMENTS
CLOSED CONCRETE ABUTMENTS
16' CONCRETE DECK

JOHN C. BROOKS

B.M. LT. STA. 2+30
SPIKE IN P.P.
ELEV. 529.95

TRANSITION EXISTING ROADWAY TO PROPOSED ROADWAY
STA. 1+00 TO 1+50 AND STA. 4+00 TO 4+50
QUANTITIES FOR THE ABOVE ARE INCLUDED IN THOSE LISTED

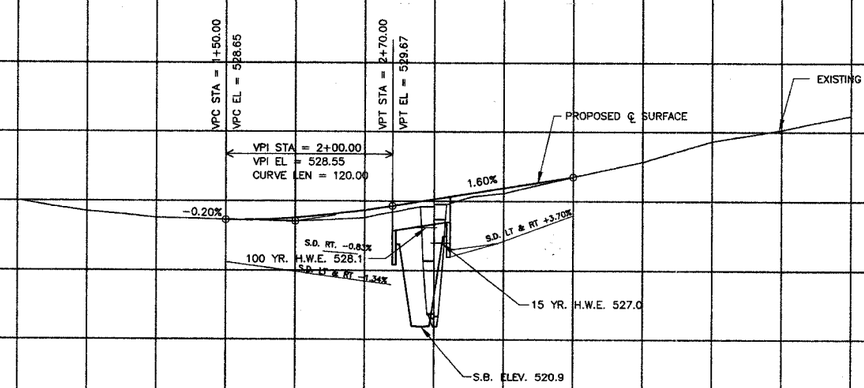

550			550
545			545
540	FURNISHING AND ERECTING RIGHT-OF-WAY MARKERS STA. 1+50 TO 4+50	EACH 8	540
535	AGG. SURF. CSE., TYPE B STA. 1+50 TO 4+00	TON 200	535
530	TEMPORARY DITCH CHECKS STA. 1+50 TO 4+00	EACH 4	530
525	EARTHWORK CHANNEL EXCAVATION EARTH EXCAVATION EMBANKMENT	CU. YD. 360 360 390	525
520			520
515	STONE DUMPED RIPRAP, CLASS A4 RT. STA. 2+90	TON 80	515
510			510
505			505

540	TRAFFIC BARRIER TERMINAL, TYPE 5A RT. STA. 2+58 TO 2+59 LT. STA. 3+11 TO 3+22	EACH 1 1 TOTAL 2 EACH	540
535			535
530	TRAFFIC BARRIER TERMINAL, TYPE 1 RT. STA. 2+33 TO 2+58 LT. STA. 3+22 TO 3+57	EACH 1 1 TOTAL 2 EACH	530
525			525
520	SEEDING CLASS 2 (SPECIAL) STA. 1+50 TO 4+00	ACRE 0.40	520
515	PIPE CULV., CL. A, TY. 1 24" LT. STA. 2+45 RT. STA. 2+47	FOOT 38 75 TOTAL 113 FOOT	515
510			510
505			505