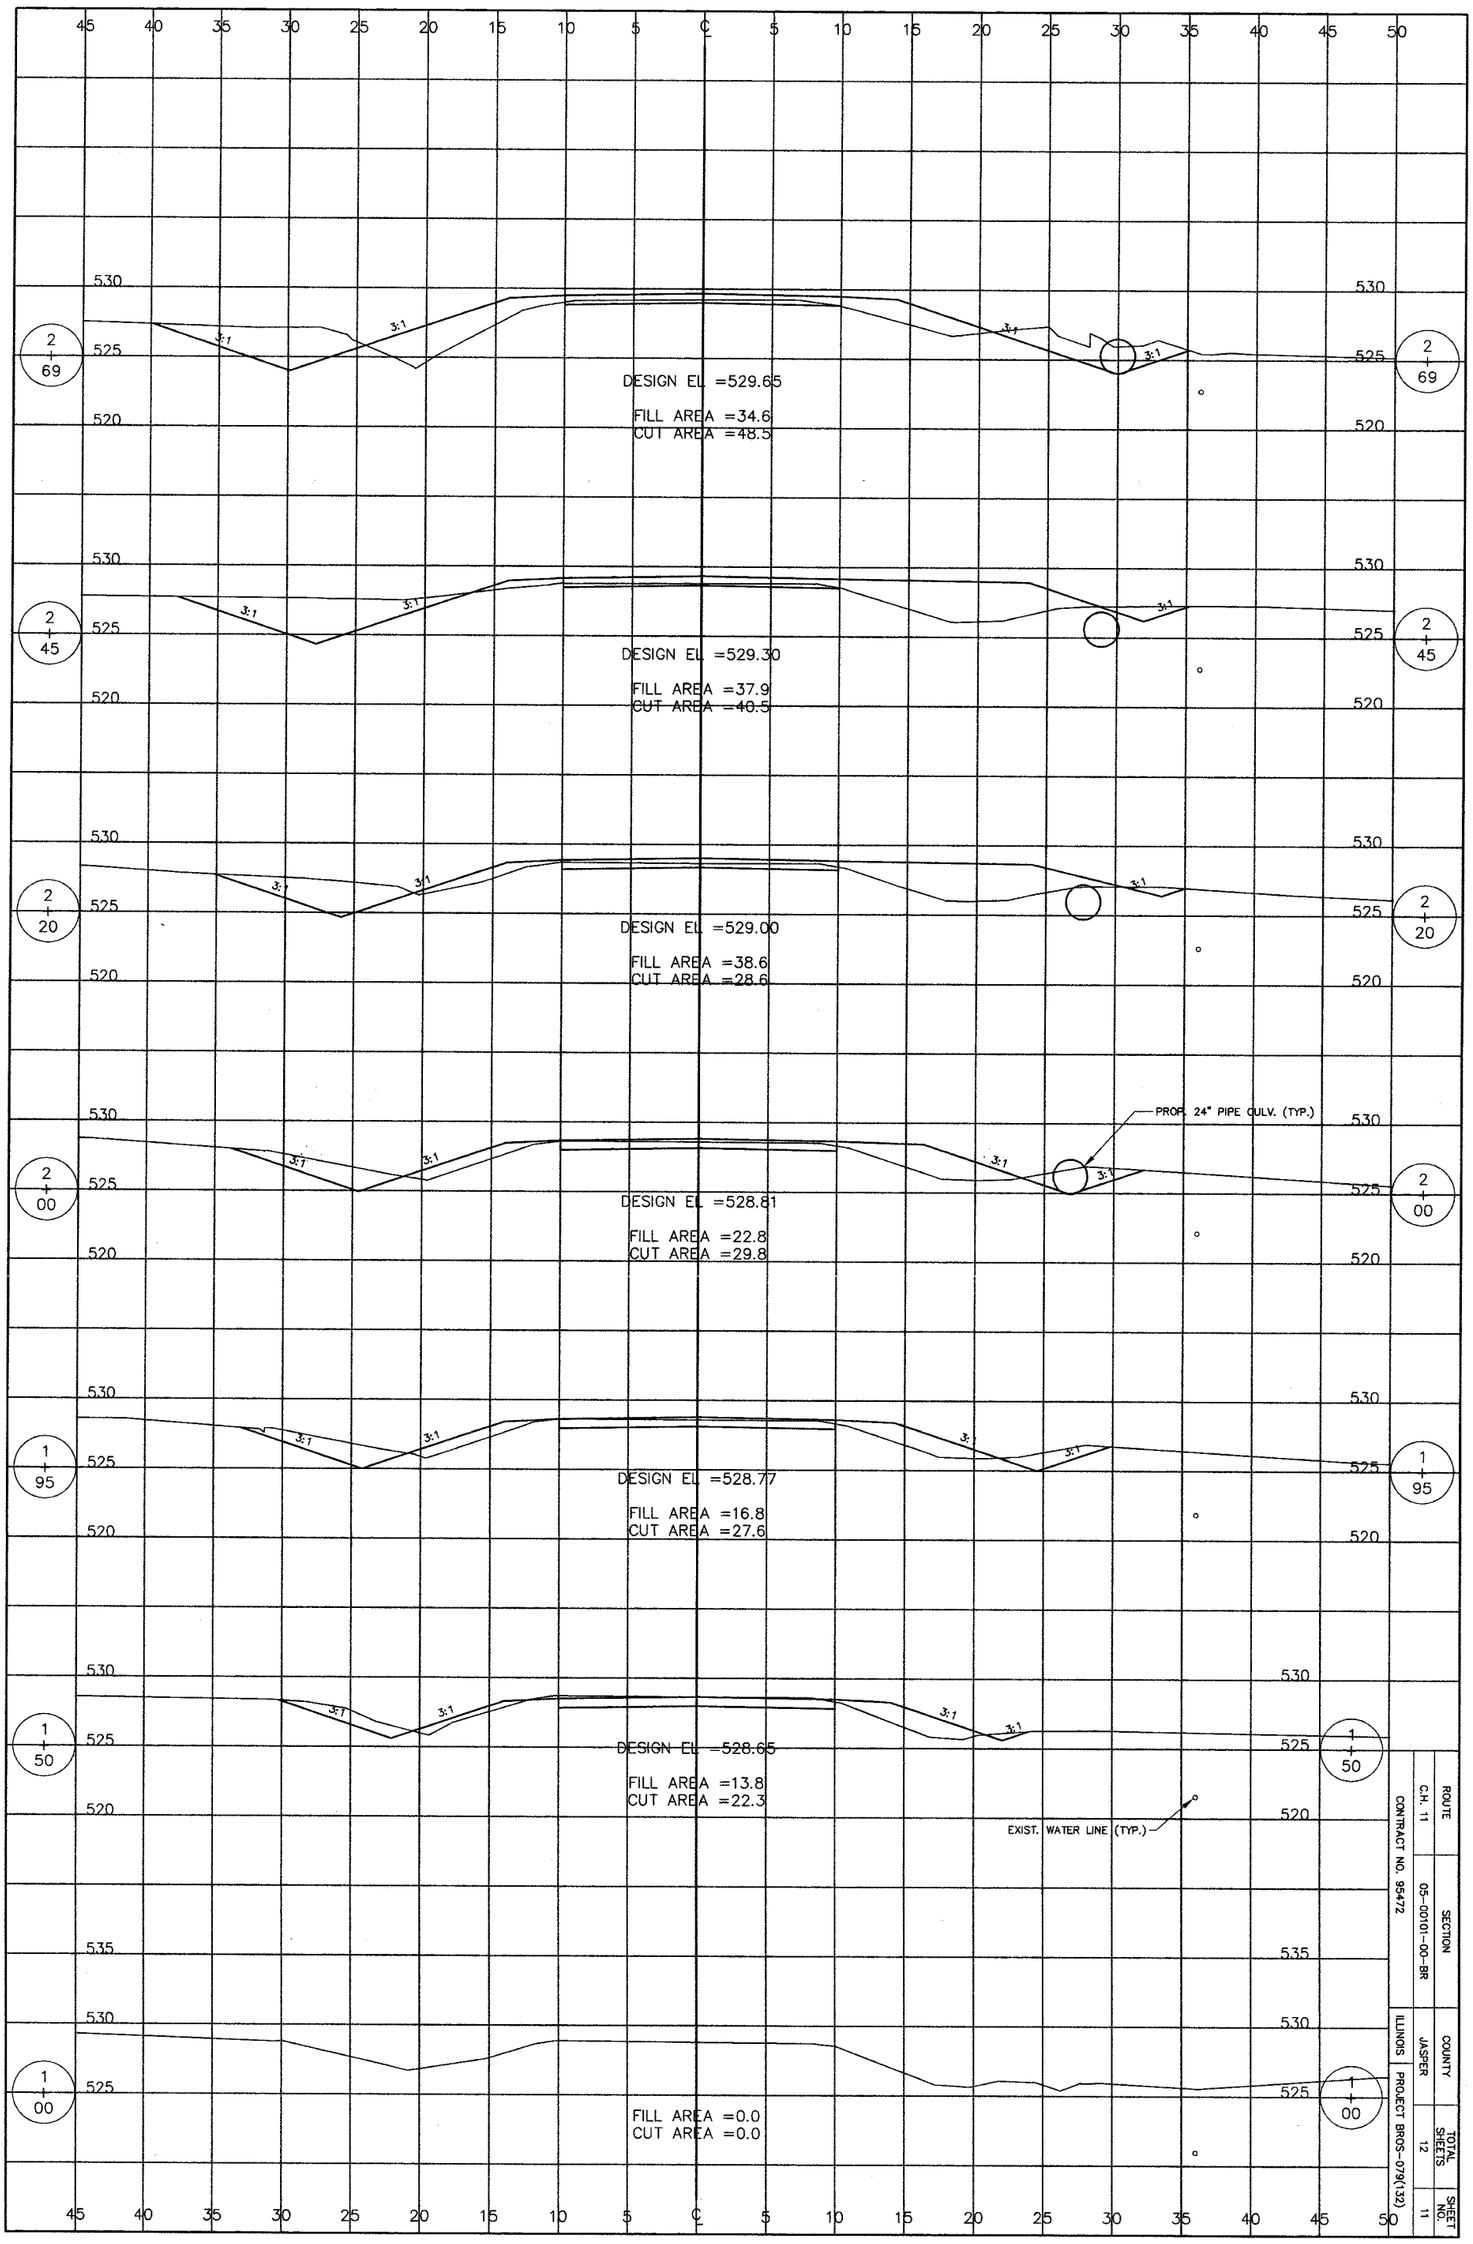

ROUTE	SECTION	COUNTY	TOTAL SHEETS	SHEET NO.
C.H. 11	05-0101-00-BR	JASPER	12	11

CONTRACT NO. 95472

ILLINOIS PROJECT BROS-079(132)