CONTRACT NO.

F.A. RTE.	SECTION	COUNTY	TOTAL SHEETS	SHEET NO.
*	**	ALEX/SALIN	12	8

STA. ALEX/SALIN TO STA.

FED. ROAD DIST. NO. | ILLINOIS | FED. AID PROJECT

CONTRACT NO 98983
*VARIOUS ** D-9 CONT. MAINT. FY 07-06

LOCATION 2 – STRUCTURE NO. 083-0052 BANKSTON FORK

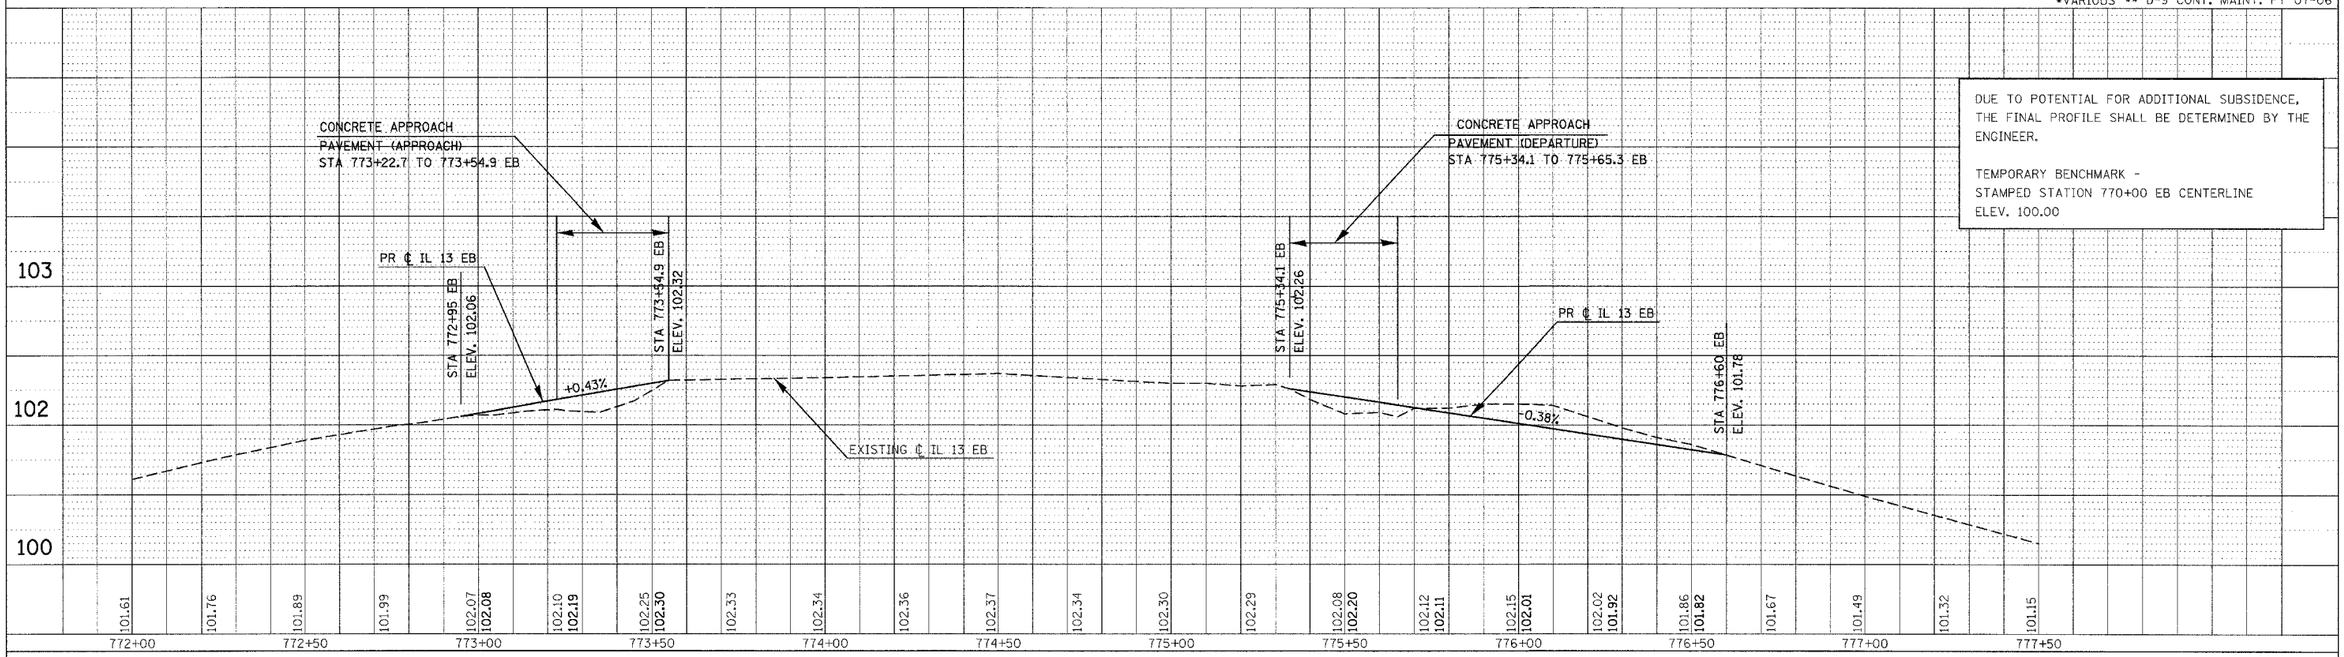

DUE TO POTENTIAL FOR ADDITIONAL SUBSIDENCE, THE FINAL PROFILE SHALL BE DETERMINED BY THE ENGINEER.

TEMPORARY BENCHMARK -
STAMPED STATION 770+00 EB CENTERLINE
ELEV. 100.00

LOCATION 3 – 0.65 MILES WEST OF LOVER'S LANE ROAD

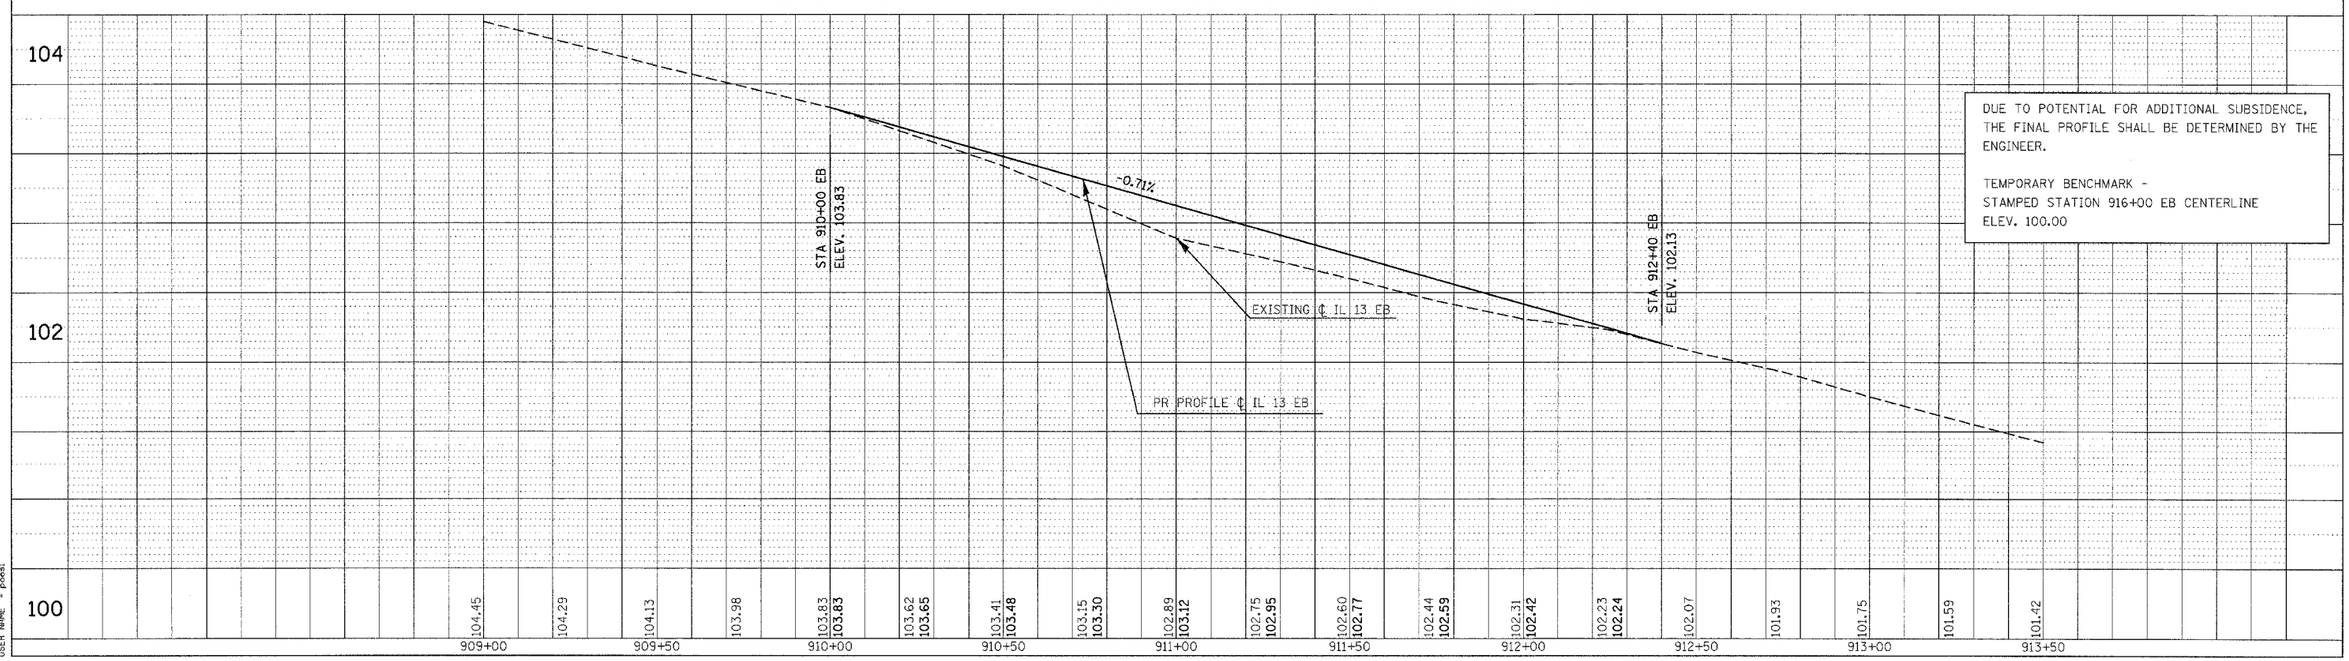

DUE TO POTENTIAL FOR ADDITIONAL SUBSIDENCE, THE FINAL PROFILE SHALL BE DETERMINED BY THE ENGINEER.

TEMPORARY BENCHMARK -
STAMPED STATION 916+00 EB CENTERLINE
ELEV. 100.00

PLAN
NOTE BOOK NO.
SURVEYED
PLOTTED
ALIGNMENT CHECKED
RT. OF WAY CHECKED
CADD FILE NAME
BY
DATE

PROFILE
NOTE BOOK NO.
SURVEYED
PLOTTED
GRADES CHECKED
BRIDGE NOTES
STRUCTURE NOTAT'NS CHKD
BY
DATE

PLOT DATE = 5/22/2006
FILE NAME = c:\projects\f980206\f980206si.dgn
PLOT SCALE = 20.0000 ' / IN.
USER NAME = pcost

PROFILE SHEET: LOCATIONS 2 & 3