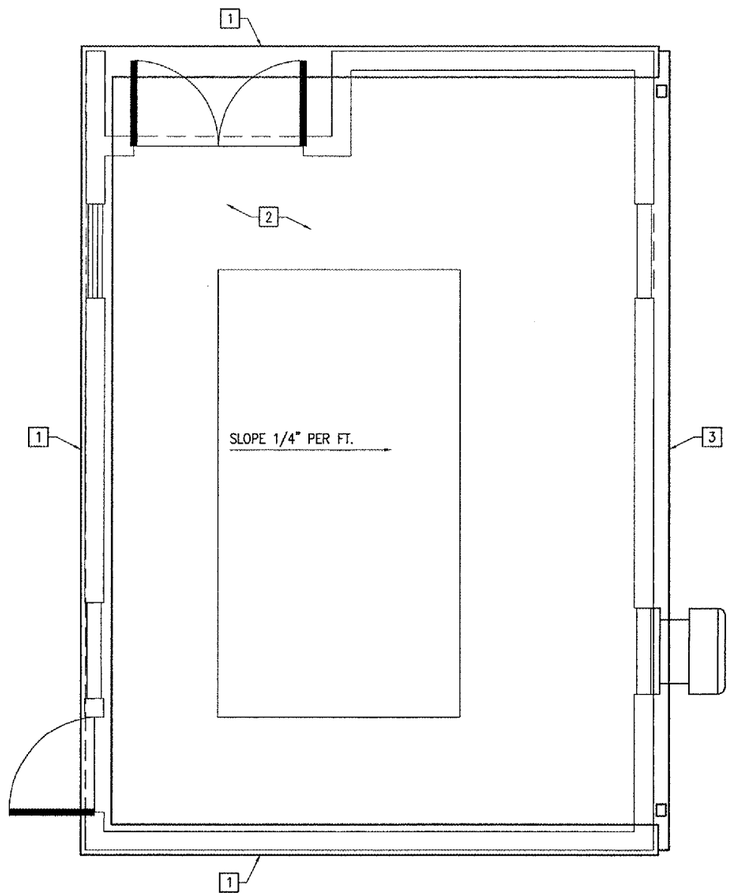

N

ROOF PLAN

SCALE 3/8"=1'-0"

2 0 2 4 FEET

ROOF PLAN KEYED NOTES

1. 18 GA PREFINISHED METAL COPING; COLOR TO MATCH TERMINAL BUILDING ("BLUE").
2. SINGLE-PLY REINFORCED EPDM ROOF SYSTEM (SEE SPECIFICATIONS SECTION 07530).
3. GALV. METAL GUTTER AND DOWNSPOUTS (PROVIDE CONCRETE SPLASH BLOCKS AT GRADE); PAINT METAL TO MATCH METAL FASCIA PANELS ("WHITE").

DI022

HANSON
HANSON PROFESSIONAL SERVICES INC.
815 Commerce Drive Suite 200
Oak Brook, Illinois 60523
Telephone: 630.990.3800
Fax: 630.990.3801

City of Dixon

CITY OF DIXON, ILLINOIS
Post Office Box 386
Dixon, Illinois 61021
Telephone: 815.288.1485

DIXON MUNICIPAL AIRPORT
CHARLES R. WALGREEN FIELD

CONSTRUCT REPLACEMENT
AIRFIELD ELECTRICAL VAULT

AIP PROJECT NO. 3-17-0036-B8
IDA PROJECT NO. C73-3548

No.	Drawing Issue Description	Date	By

Date
JUNE 23, 2006

Sheet Title
ROOF PLAN

843-05C8010	Project Number
CAB	06/13/06 Layout By Date
CAB	06/13/06 Designed By Date
RMH	06/23/06 Reviewed By Date
MV	--- | --- Drawn By

A1.2

SHEET 8 OF 36
Sheet No.