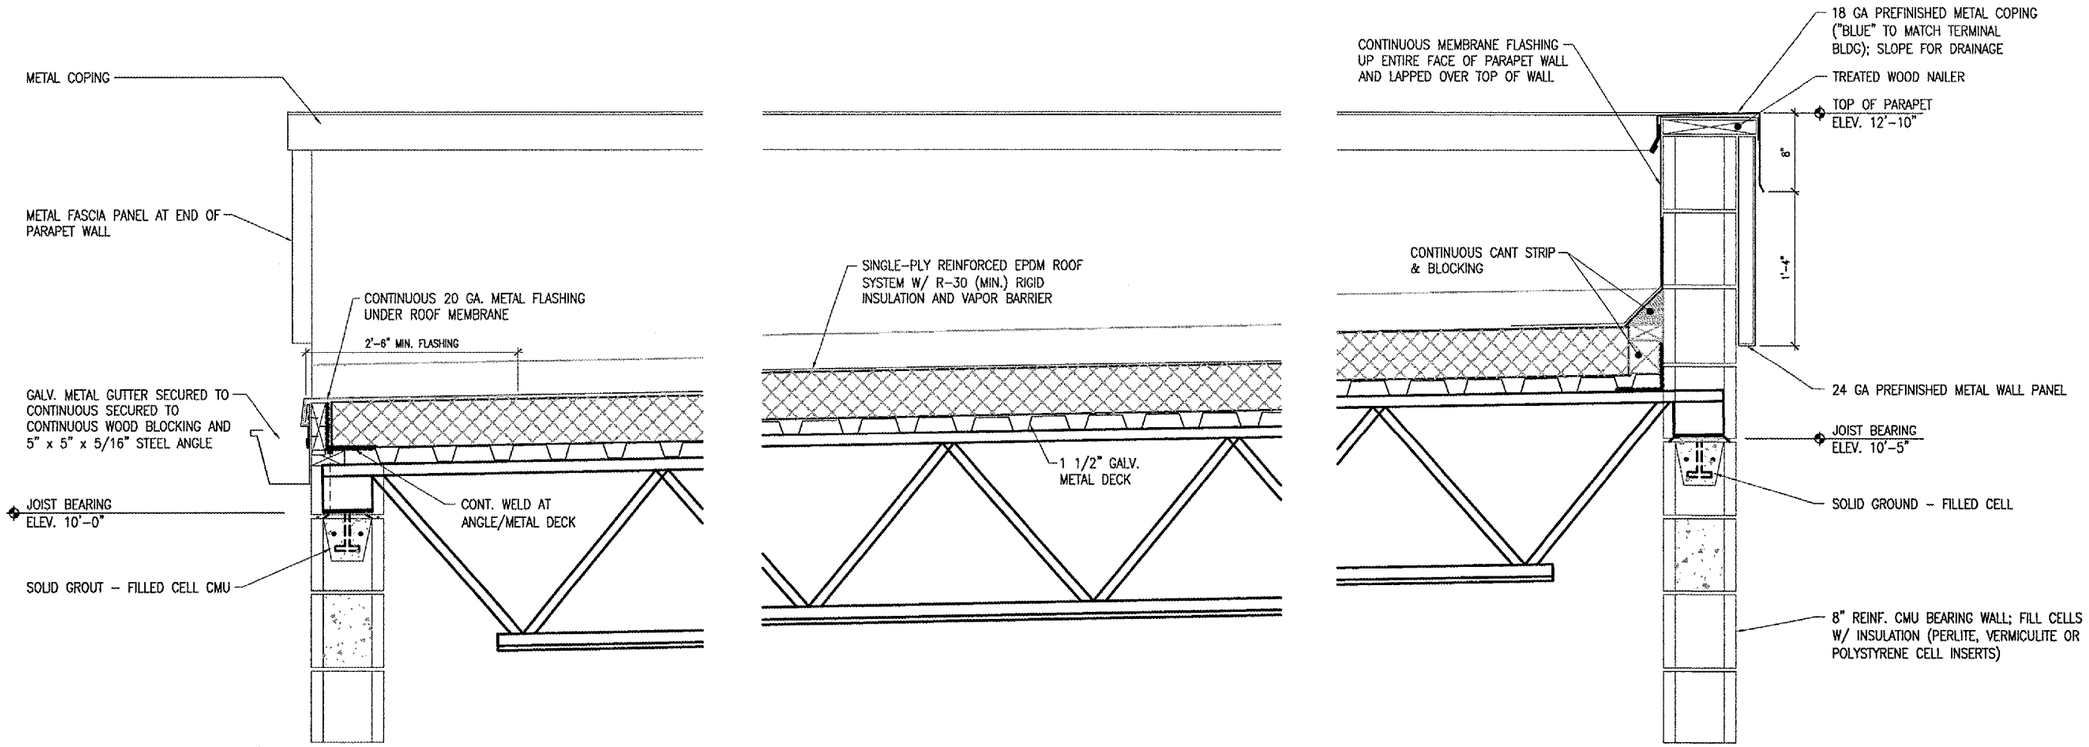

ROOF / WALL SECTION

SCALE 1 1/2"=1'-0"

0.5 0 1 2 FEET

DI022

HANSON

HANSON PROFESSIONAL SERVICES INC.

815 Commerce Drive Suite 200
Oak Brook, Illinois 60523
Telephone: 630.990.3800
Fax: 630.990.3801

City of Dixon

CITY OF DIXON, ILLINOIS

Post Office Box 386
Dixon, Illinois 61021
Telephone: 815.288.1485

DIXON MUNICIPAL AIRPORT
CHARLES R. WALGREEN FIELD

CONSTRUCT REPLACEMENT
AIRFIELD ELECTRICAL VAULT

AIP PROJECT NO. 3-17-0036-B8
IDA PROJECT NO. C73-3548

No.	Drawing Issue Description	Date	By

Date

JUNE 23, 2006

Sheet Title

ROOF/WALL SECTION

843-05C8010
Project Number

CAB 06/13/06
Layout By Date

CAB 06/13/06
Designed By Date

RMH //06
Reviewed By Date

MV | --- | ---
Drawn By

A3.1

SHEET 10 OF 36
Sheet No.