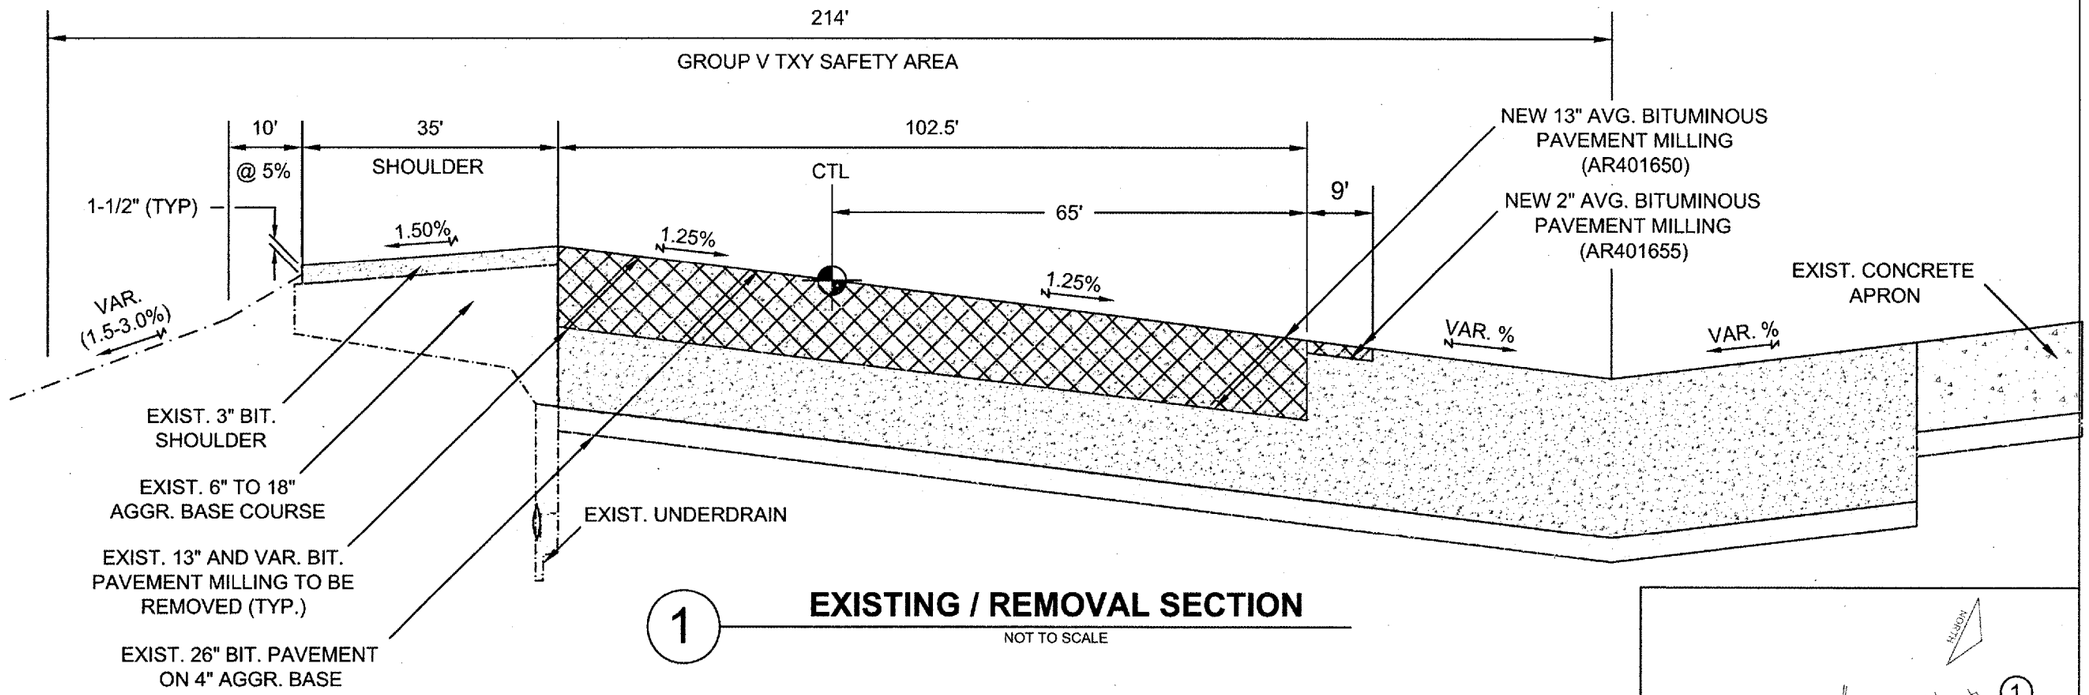

1 **EXISTING / REMOVAL SECTION**

NOT TO SCALE

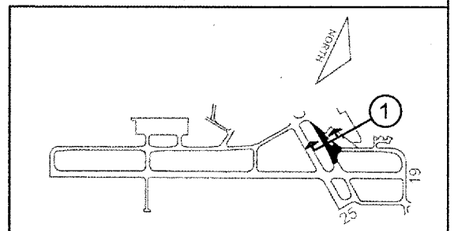

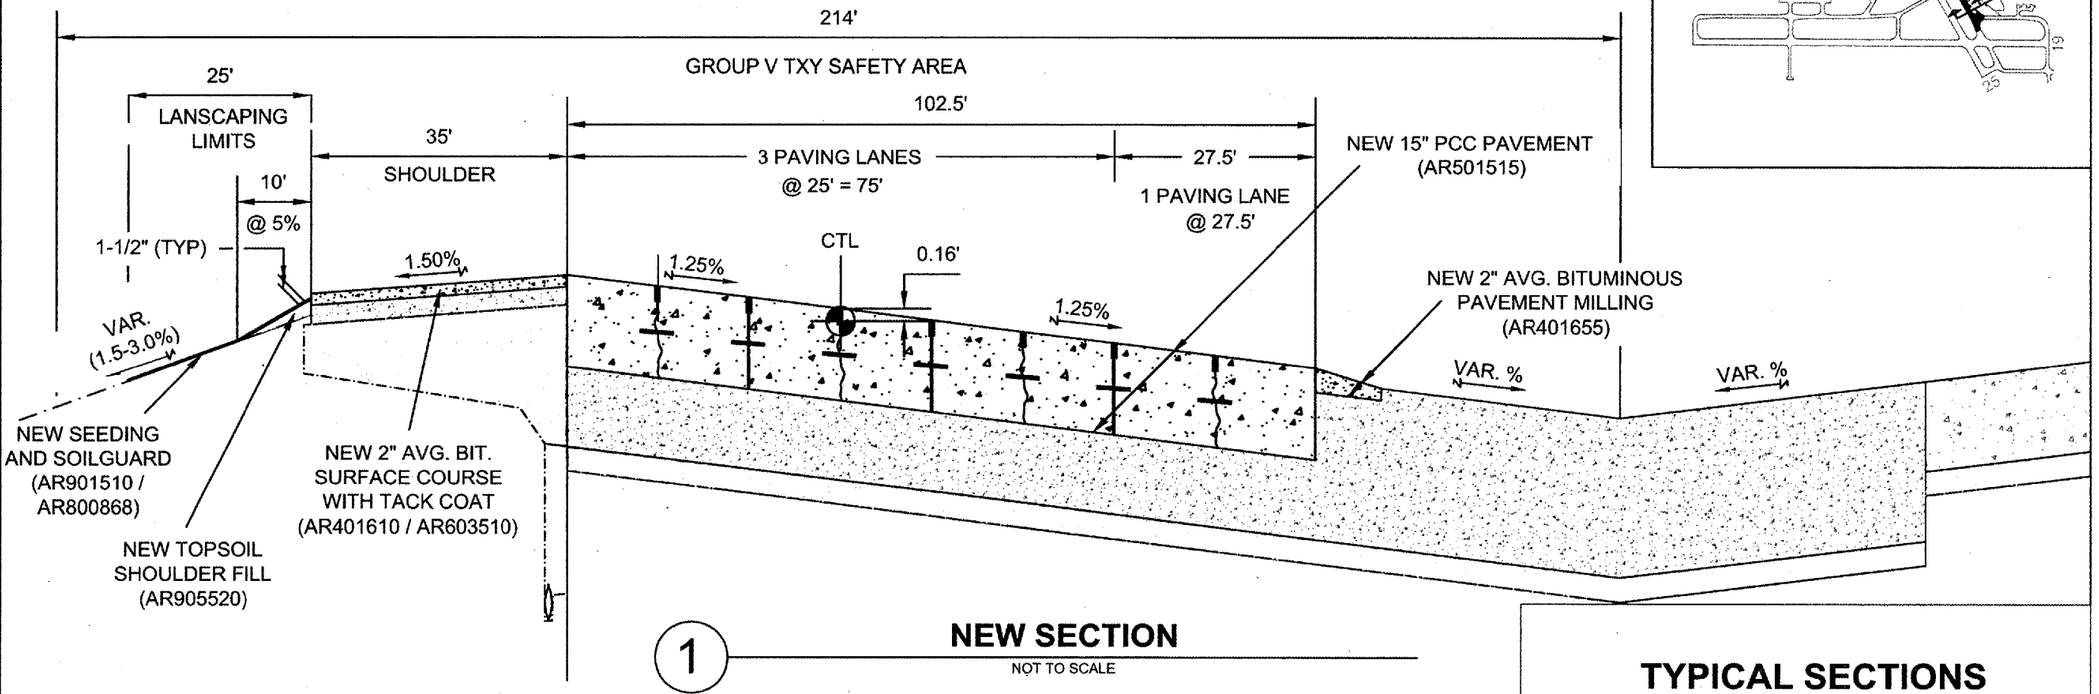

1 **NEW SECTION**

NOT TO SCALE

TYPICAL SECTIONS

RO013

CMT
CRAWFORD, MURPHY & TILLY, INC.
CONSULTING ENGINEERS
© Copyright CMT, Inc.

Chicago / Rockford International Airport

Rockford, Illinois

Greater Rockford Airport Authority

AIP: 3-17-0088-XX
RFD-3617

Rehab. Txy B (Phase 2)

Revisions

No.	Date	Description

0 1
THIS BAR IS EQUAL TO 1" AT FULL SCALE (17 X 11).

DESIGN BY:	CMT- ARR
DRAWN BY:	CMT- ARR
CHECKED BY:	CMT- ARR
APPROVED BY:	JGP
DATE:	6.9.2006
JOB No:	04258-05-00

TYPICAL SECTIONS (TYP1)

10

SHEET 10 OF 19 SHEETS