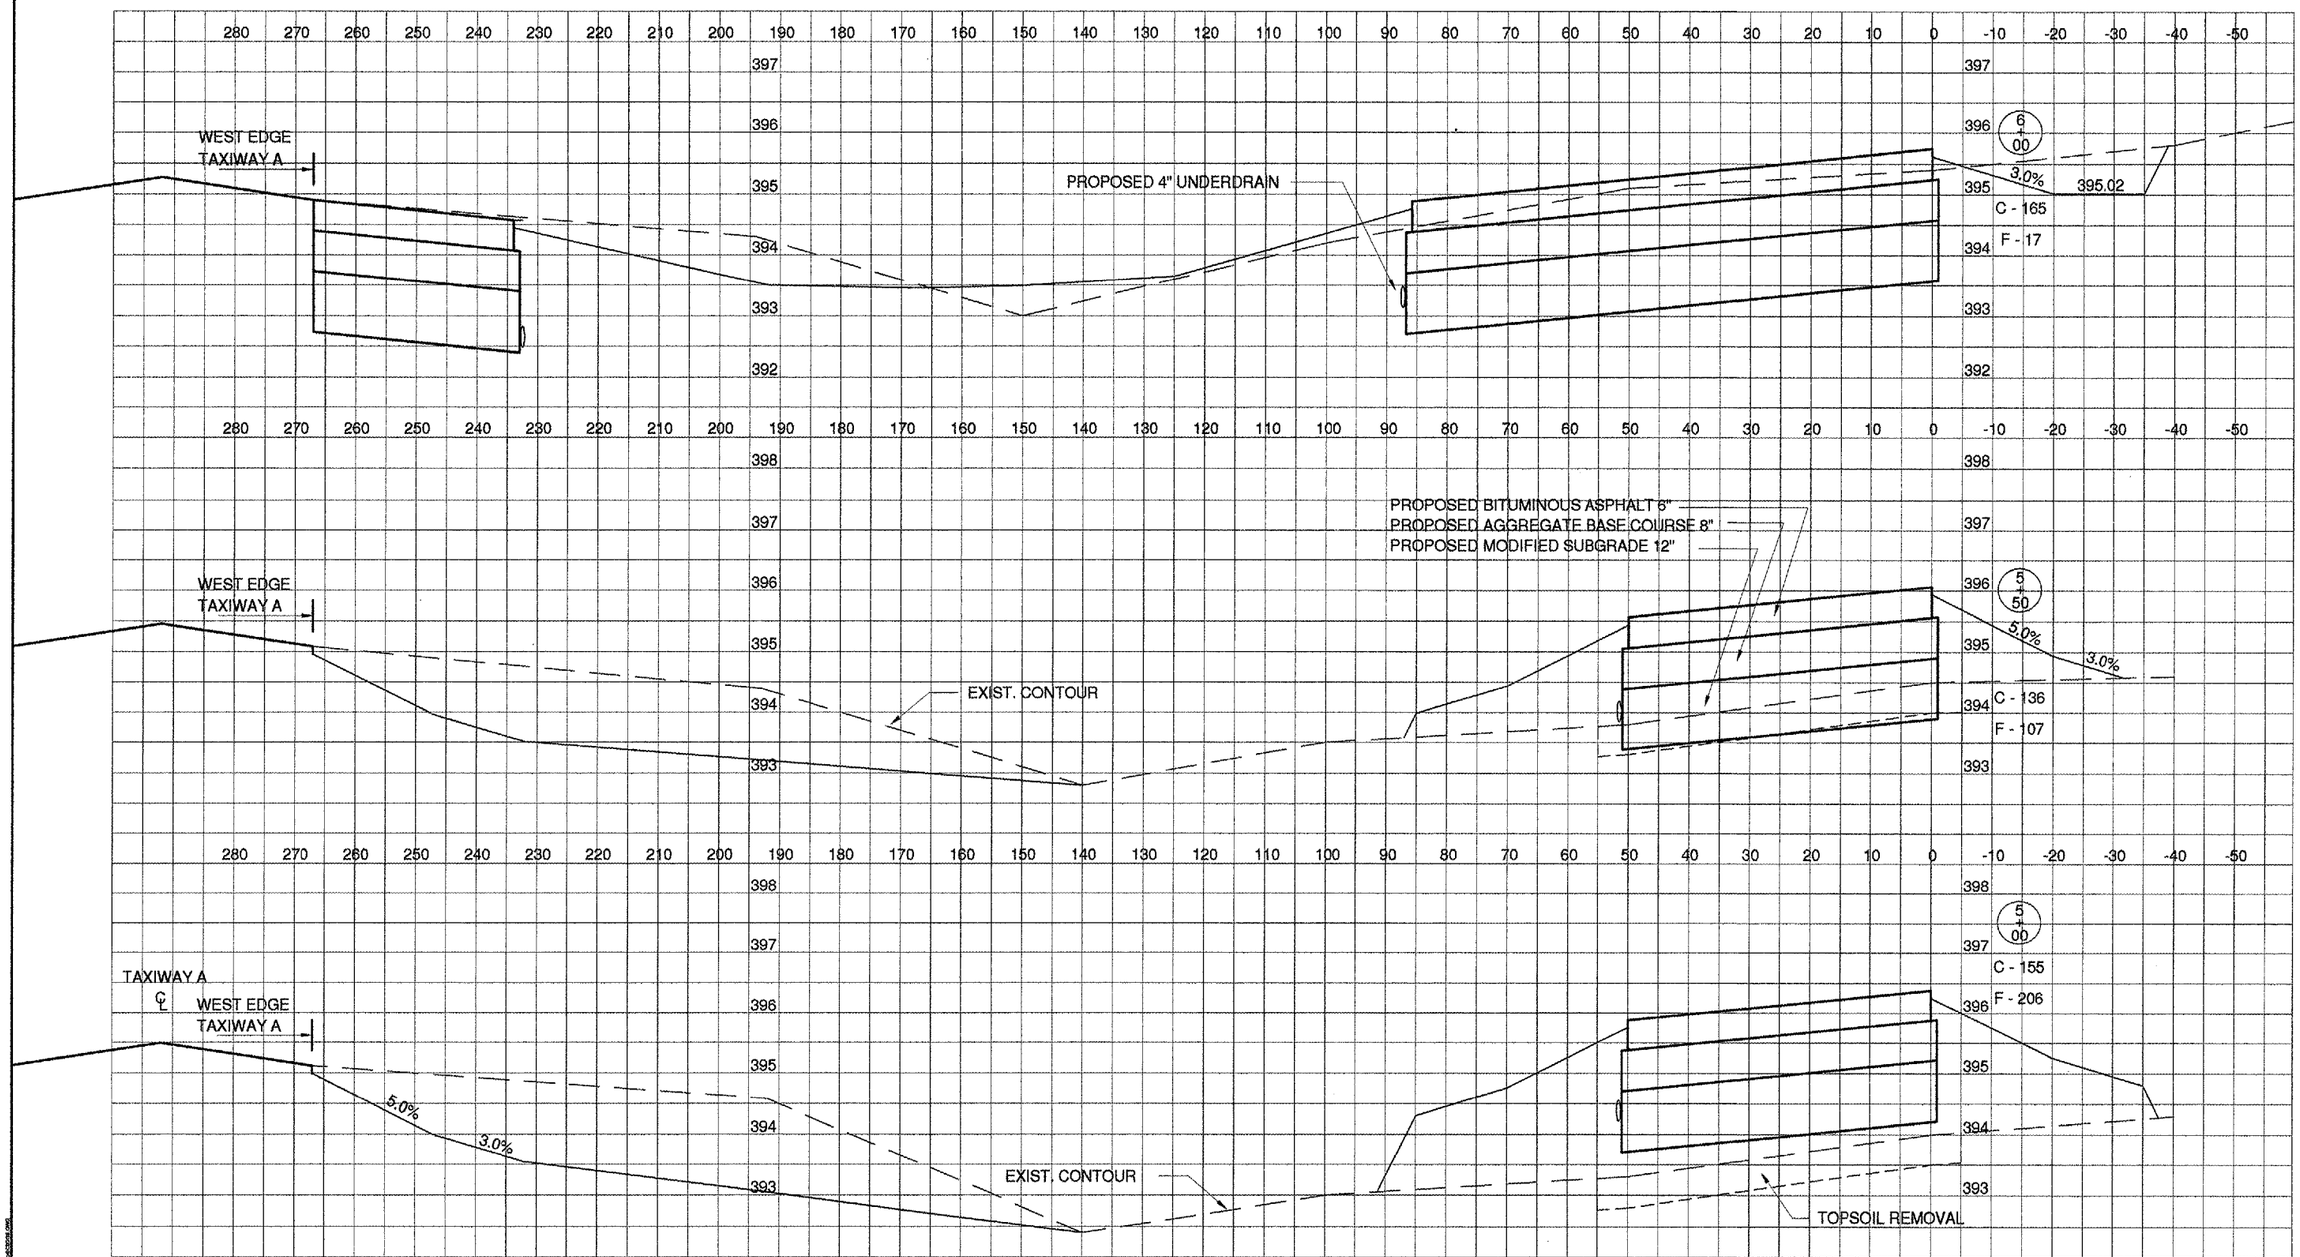

Illinois Department of Transportation
Division of Aeronautics

PA POIRIER ASSOCIATES

Poirier Associates P.C.
Engineering and Architectural
Services Group
665 N. Airport Road
Suite 115 Terminal Building
Murphysboro, Illinois 62966

Telephone (618)549-5181
Fax (618)529-5444
E-mail poirier@intmet.net

SIA SOUTHERN ILLINOIS AIRPORT

SOUTHEAST RAMP EXPANSION & TAXIWAY
SOUTHERN ILLINOIS AIRPORT
MURPHYSBORO / CARBONDALE, ILLINOIS

DATE:	05 APRIL, 2006
DRAWN:	CWB
CHECKED:	DD
APPROVED:	BCP
PROJECT NO.	PA05043
IL. PROJ. NO.	MDH-3577
REVISIONS:	

© 2006 POIRIER ASSOCIATES P.C.
ALL RIGHTS RESERVED

CROSS SECTIONS

SHEET NO.
23
OF 26