JUN 29, 2006 1:37 PM CAH
I:\AIRPORTS\STLOUIS\837-06APND\AIRPORT\SHEETS\R-304XS-A.DWG - Model

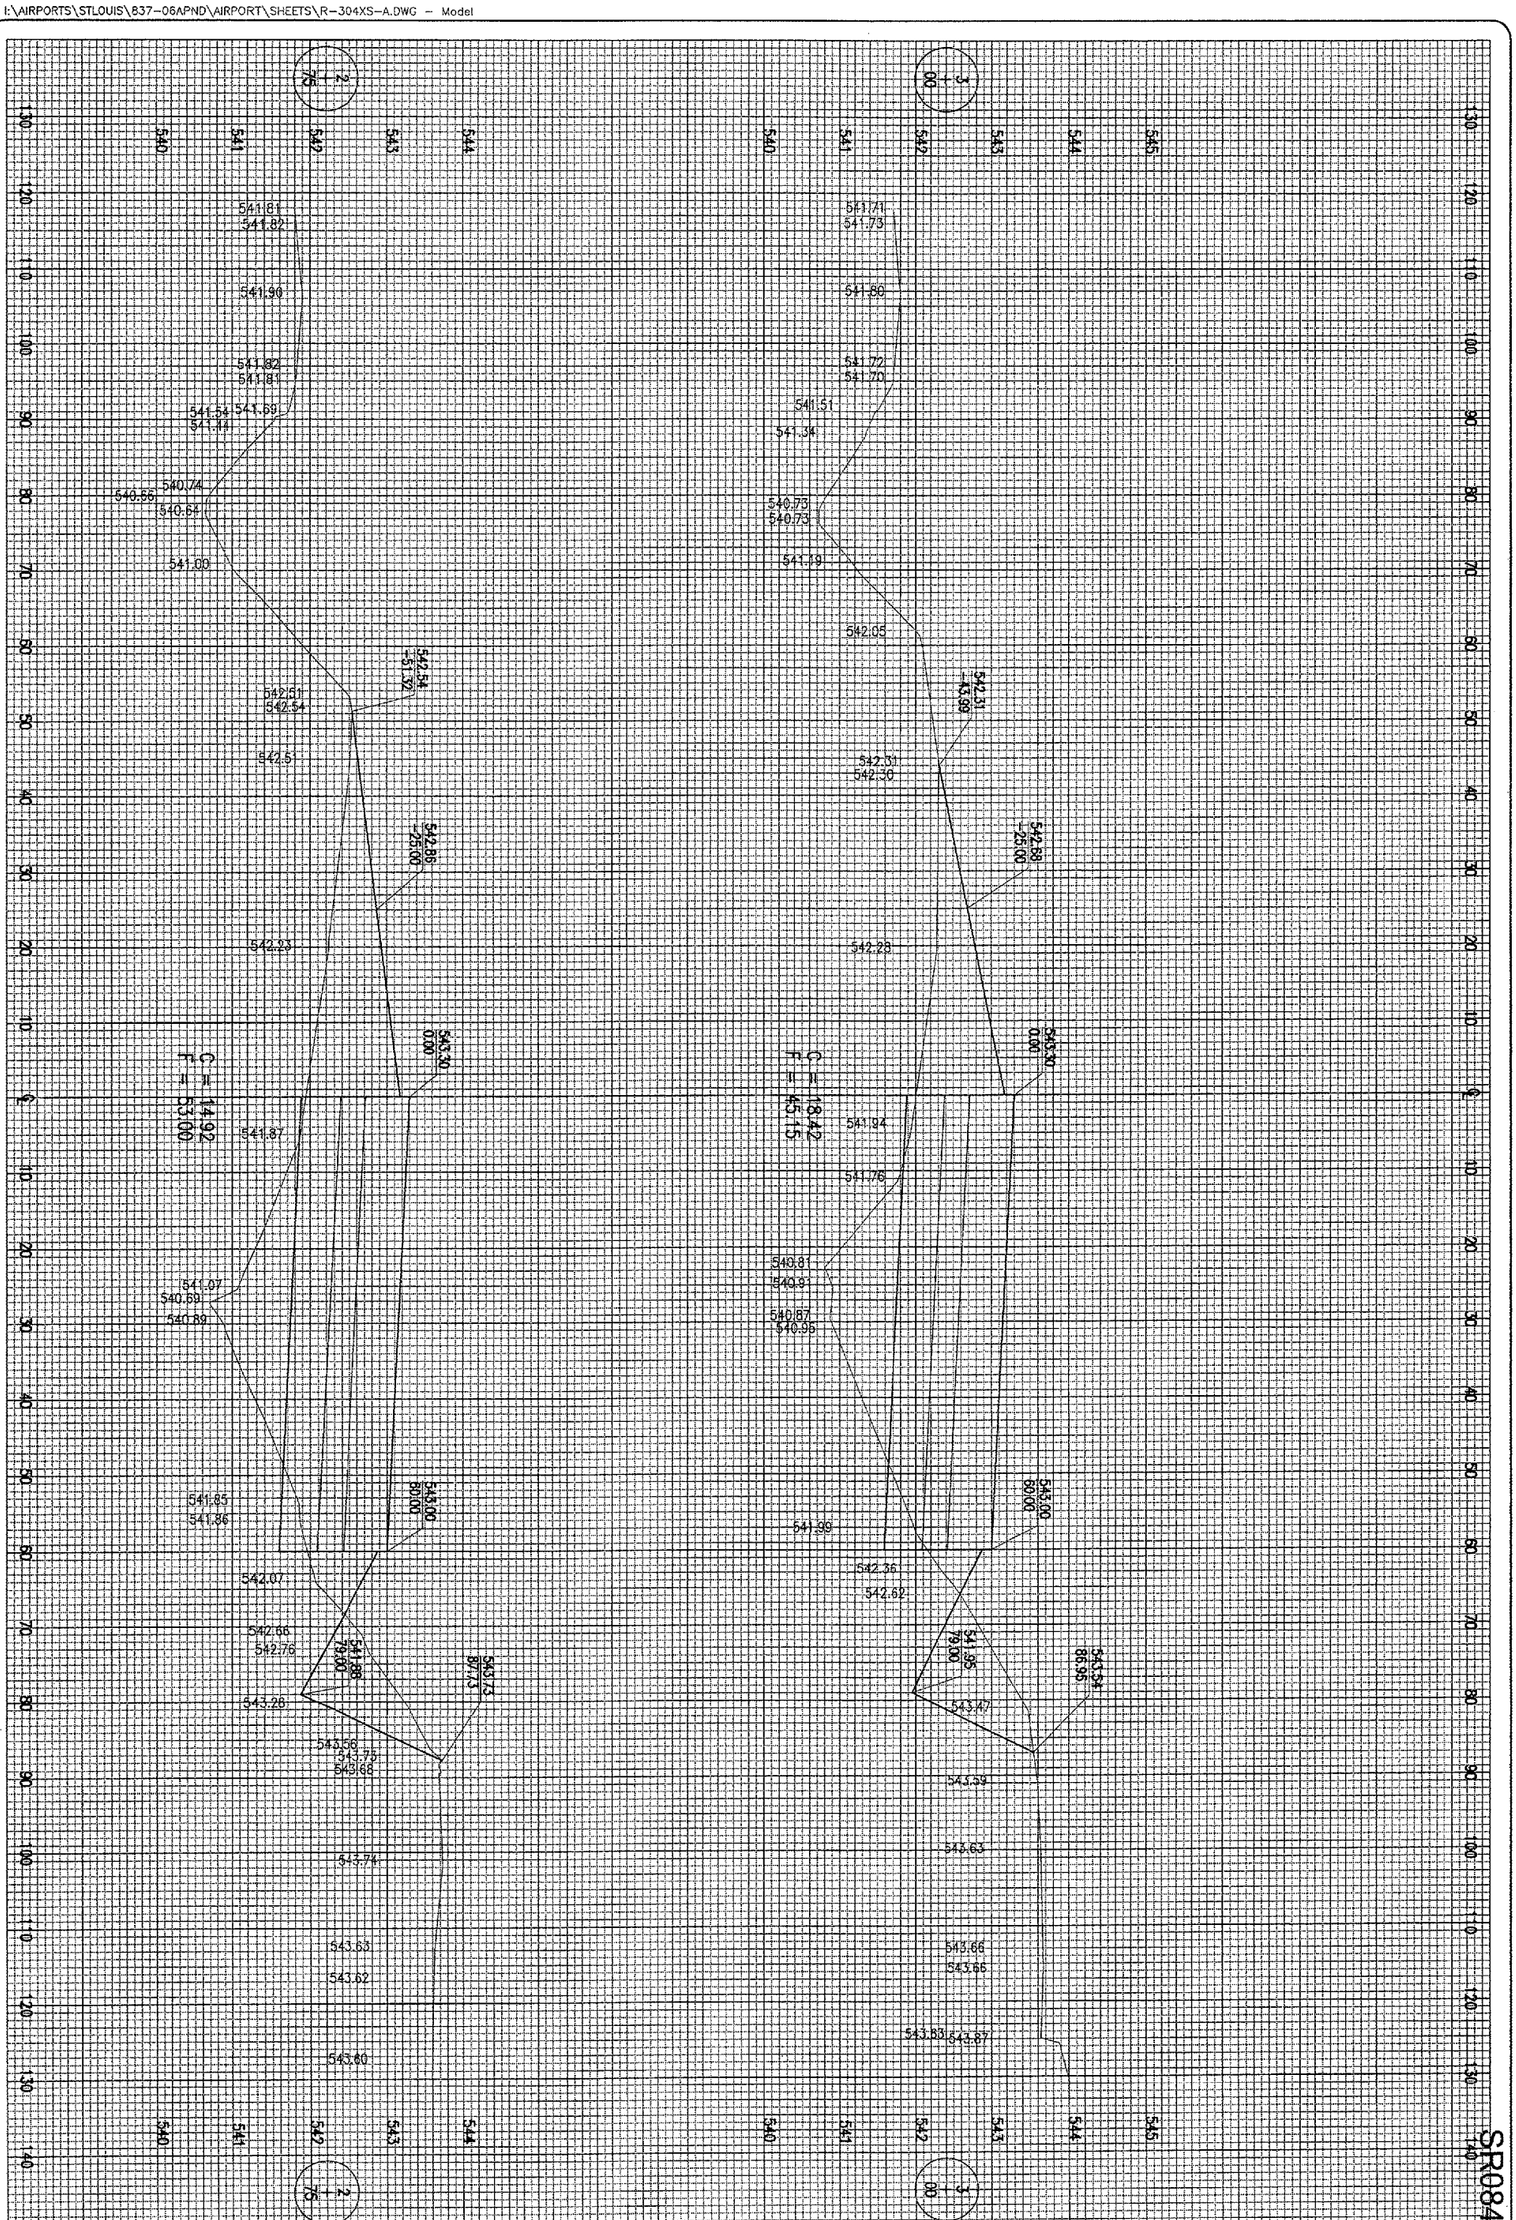

19 of 28 sheets	**19**	CONSTRUCT AIRCRAFT PARKING APRON	PROPOSED CROSS-SECTIONS FOR APRON STA. 2+75 TO STA. 3+00

HANSON
Hanson Professional Services Inc.
1525 South Sixth Street
Springfield, Illinois 62703-2886
Offices Nationwide

HPI Project No.	83706APND 0240
Filename	R-304XS-A.DWG
Scale	H. 1"= 10' V. 1"= 1'
Date	04/27/06

LAYOUT	JAC	04/14/06
DRAWN	BAK	04/27/06
REVIEWED	CAH	05/17/06

ST. LOUIS REGIONAL AIRPORT
St.LouisRegional AIRPORT
EAST ALTON, ILLINOIS
IL. PROJ.: ALN-3348

DATE	REVISION	BY
	1	