F.A.U. ROUTE	SECTION	COUNTY	TOTAL SHEETS	SHEET NO.
1225	(12,12)RS-6	LAKE	36	17
STA.		TO STA.		
FED. ROAD DIST. NO. 7	ILLINOIS	FEDERAL AID PROJECT.		

60819

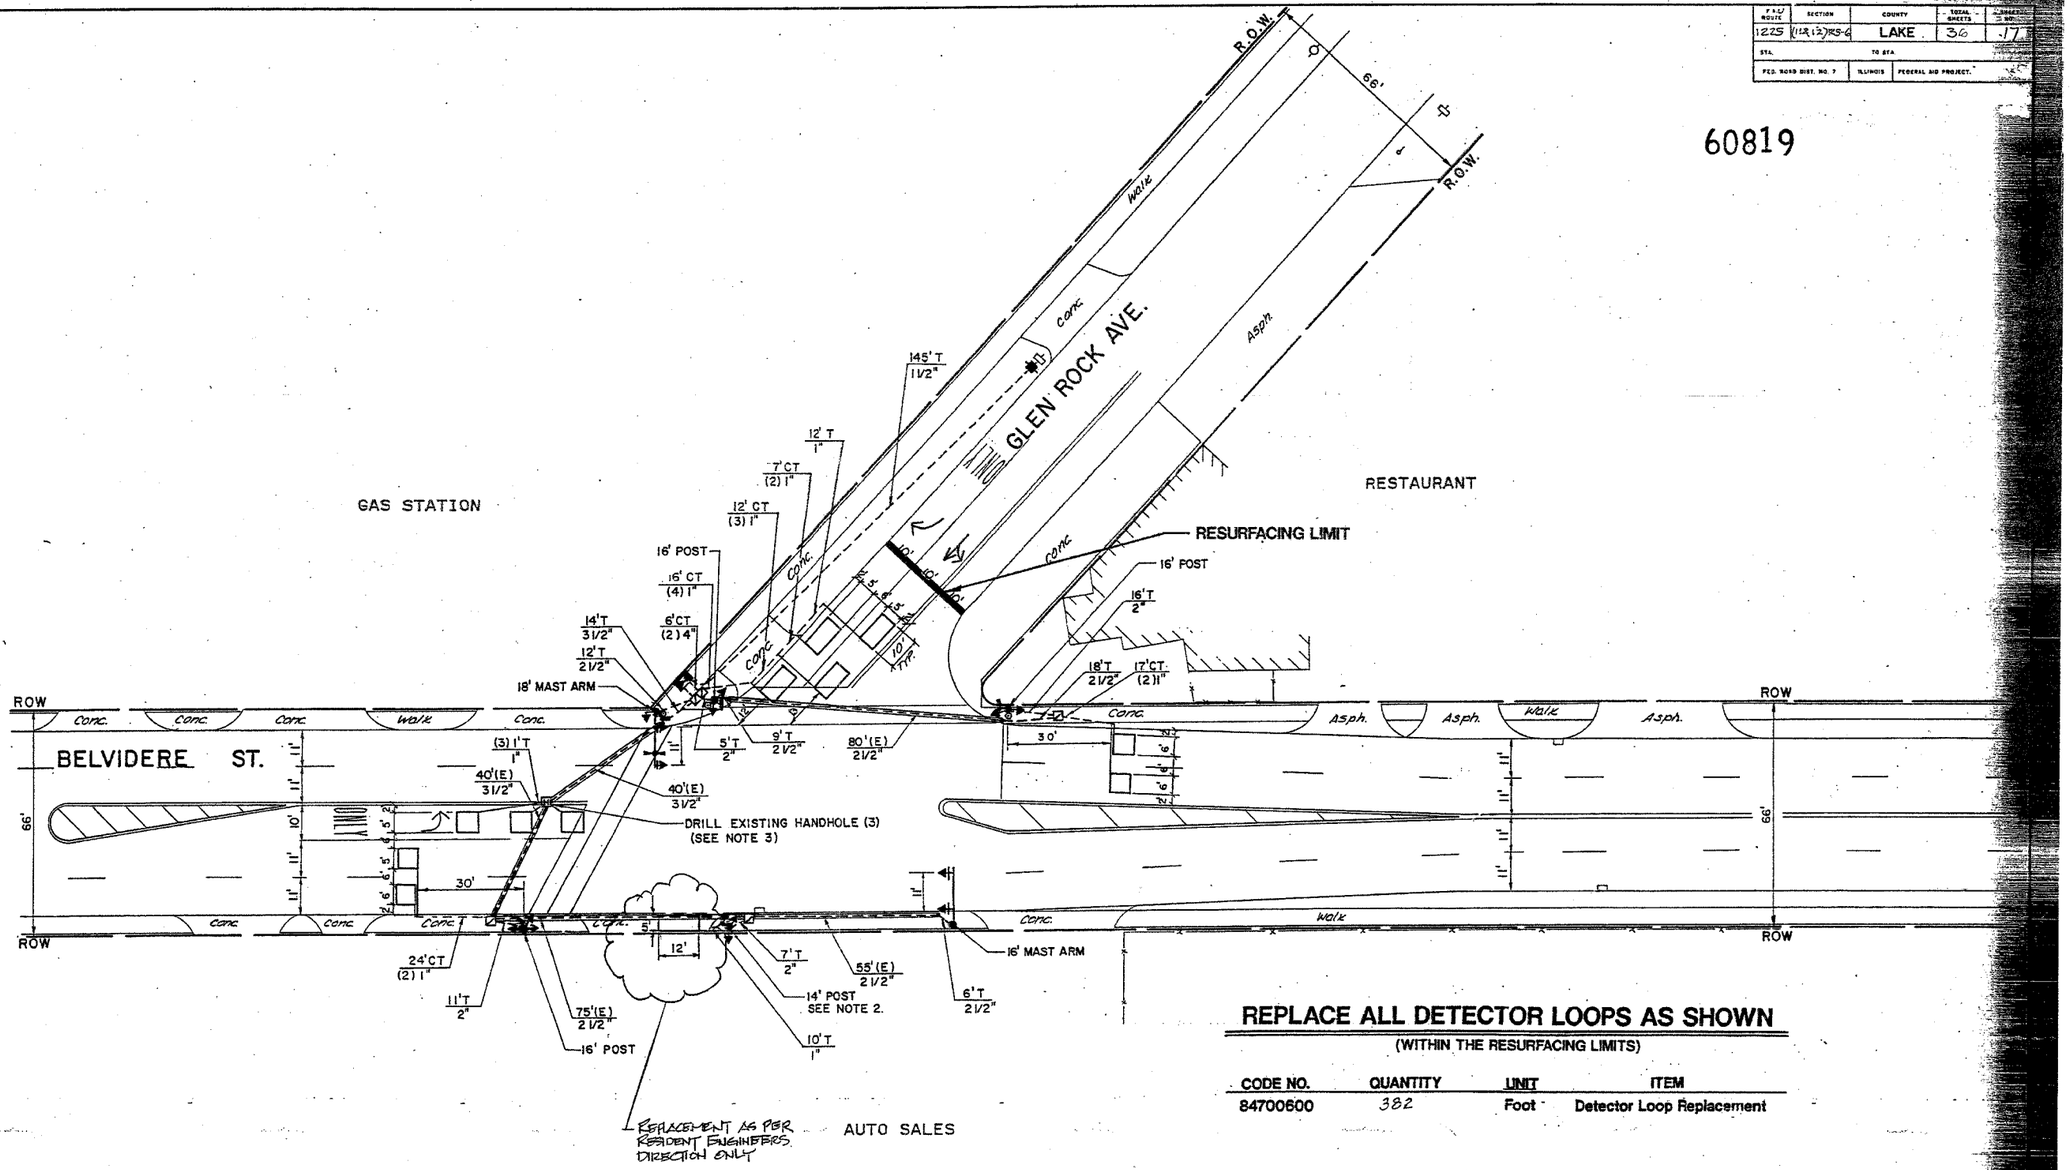

REPLACE ALL DETECTOR LOOPS AS SHOWN

(WITHIN THE RESURFACING LIMITS)

CODE NO.	QUANTITY	UNIT	ITEM
84700600	382	Foot	Detector Loop Replacement

NOTES:

1. THE EXISTING CONDUIT RUNS SHOWN ARE APPROXIMATE. ACTUAL LOCATIONS ARE TO BE FIELD VERIFIED PRIOR TO BEGINNING CONSTRUCTION AT THIS INTERSECTION.
2. THE OPTICOM DETECTOR UNIT SHALL BE INSTALLED AS SHOWN IN THE DETAIL ON SHEET 3. THE CONTRACTOR SHALL INSTALL A POST EXTENSION OF 1" GALVANIZED STEEL CONDUIT PAINTED YELLOW OF SUFFICIENT LENGTH TO OBTAIN THE HEIGHT SHOWN AND ALL MATERIAL AND LABOR REQUIRED TO DO THIS WORK SHALL BE INCIDENTAL TO THE ITEM "EMERGENCY VEHICLE PRIORITY SYSTEM DETECTOR UNIT."
3. THE EXISTING HEAVY-DUTY HANDHOLE IS TO BE DRILLED TO ACCOMMODATE INSTALLATION OF NEW 1" CONDUIT FOR LOOP LEAD-INS.

NOTE:
THIS PLAN IS FOR THE PURPOSE OF REPLACING THE DETECTOR LOOPS ONLY. ALL OTHER INFORMATION SHOWN IS NOT RELATED AND WILL BE DISREGARDED.

Ciorba Group, Inc.
PROFESSIONAL SERVICES

STATE OF ILLINOIS
DEPARTMENT OF TRANSPORTATION

BELVIDERE ST FAU 1225 &
GLEN ROCK AV

DETECTOR LOOP REPLACEMENT

SCALE 1" = 20'
DRAWN BY
DATE
CHECKED BY

JOB NO. 2529