| F.A.U. ROUTE | SECTION | COUNTY | TOTAL SHEETS | SHEET NO |
|---|---|---|---|---|
| 1225 | (11,12)RS-6 | LAKE | 30 | 19 |
| STA. | | TO STA | | |
| FED. ROAD DIST. NO. 7 | ILLINOIS | FEDERAL AID PROJECT | | |

608191

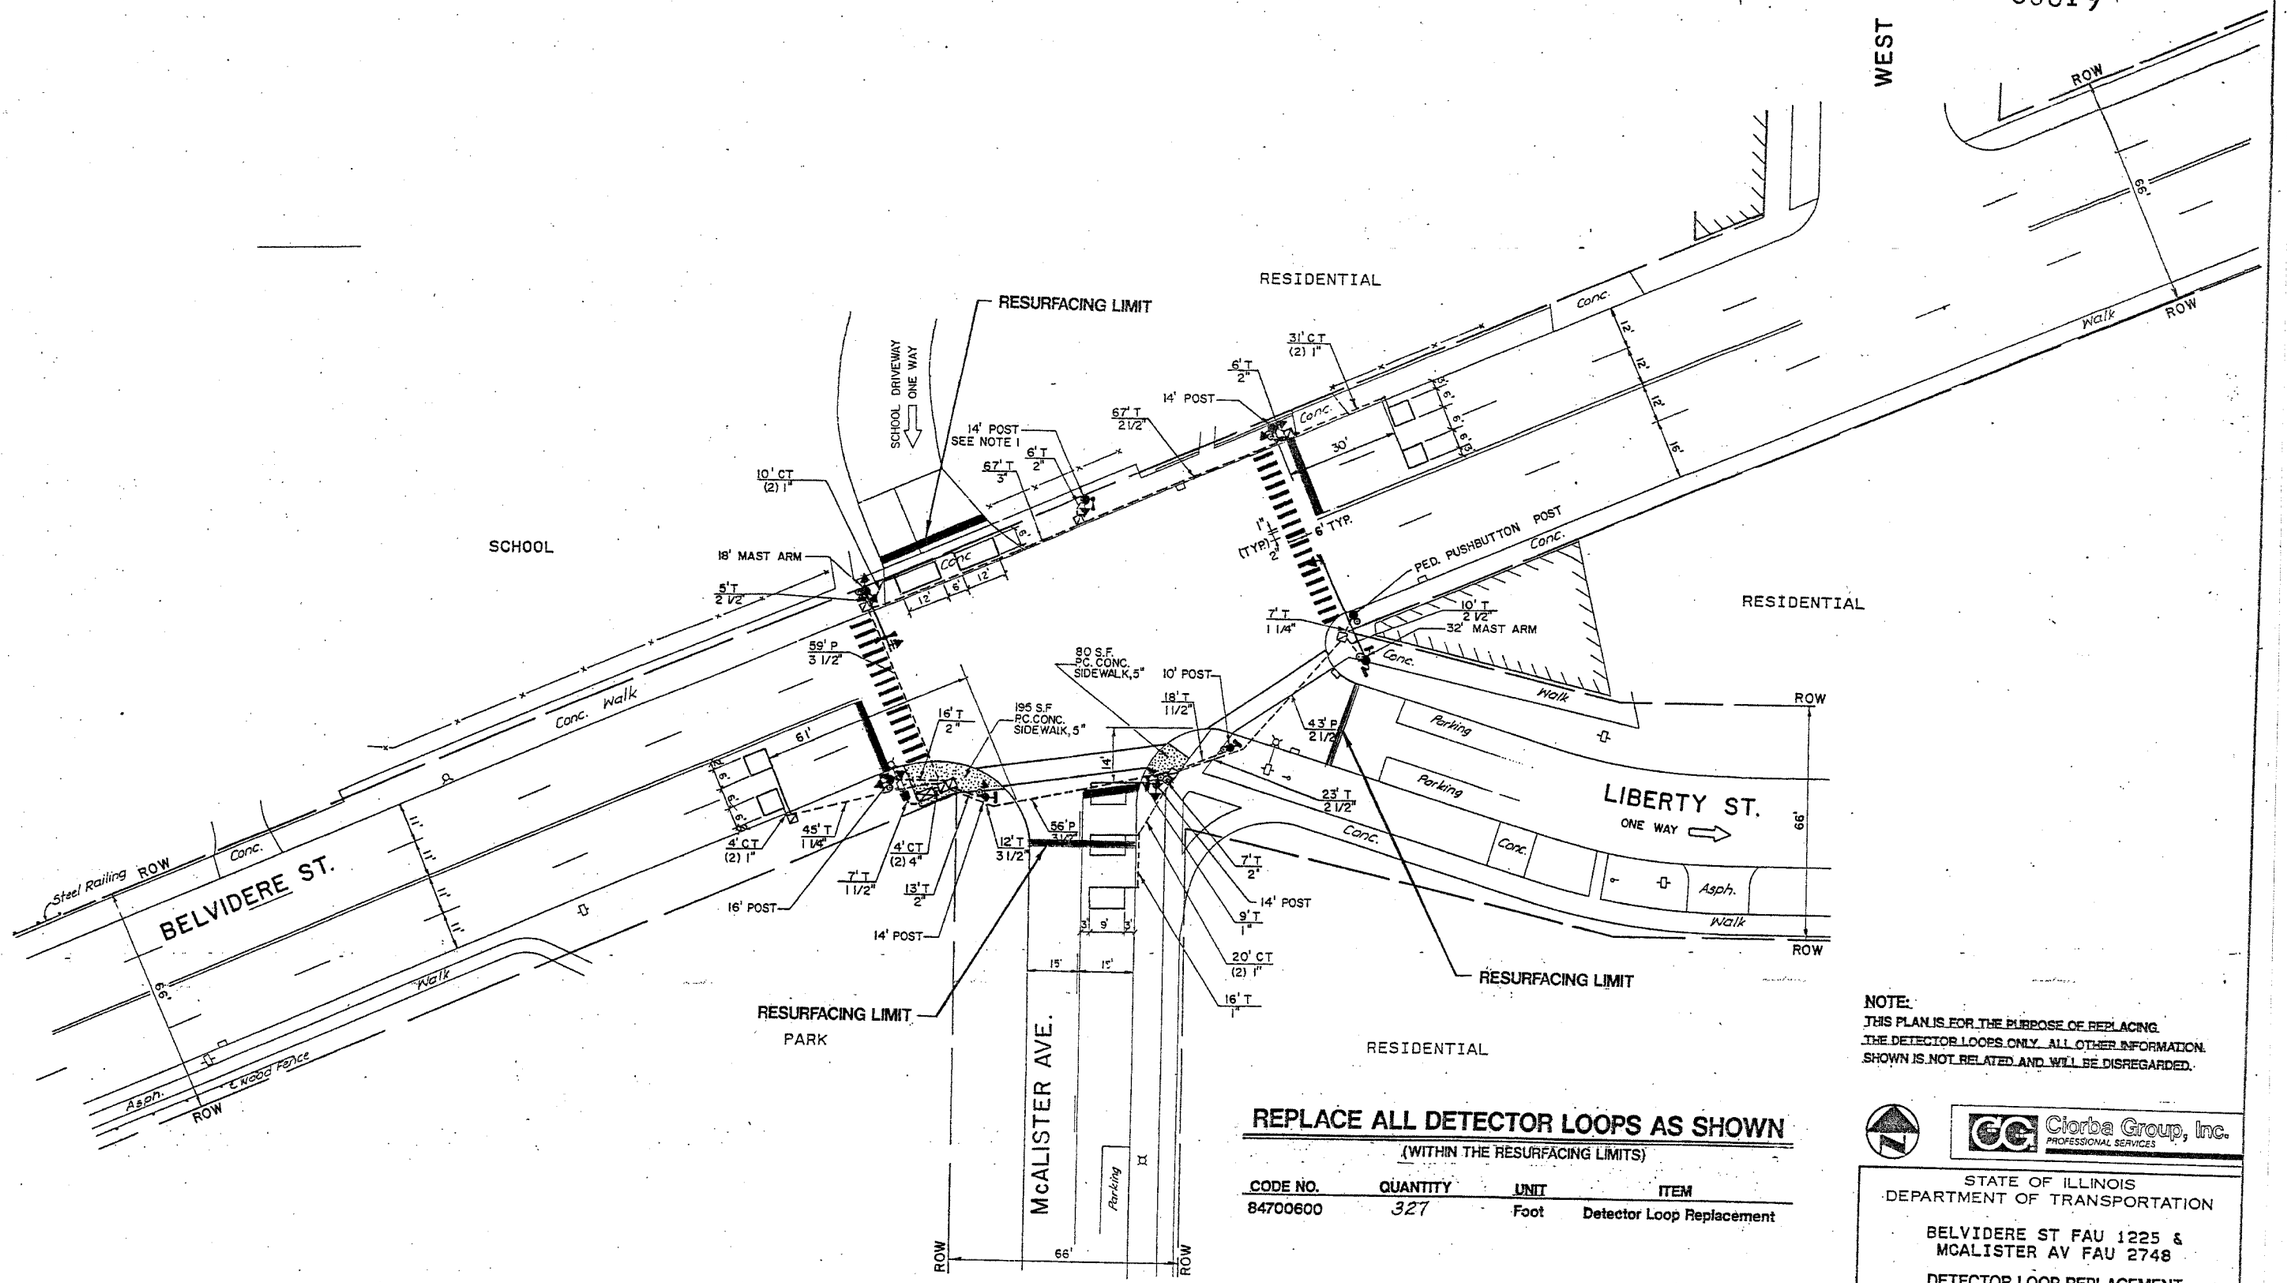


## REPLACE ALL DETECTOR LOOPS AS SHOWN

(WITHIN THE RESURFACING LIMITS)

| CODE NO. | QUANTITY | UNIT | ITEM |
|---|---|---|---|
| 84700600 | 327 | Foot | Detector Loop Replacement |

**NOTE:**
THIS PLAN IS FOR THE PURPOSE OF REPLACING THE DETECTOR LOOPS ONLY. ALL OTHER INFORMATION SHOWN IS NOT RELATED AND WILL BE DISREGARDED.

Ciorba Group, Inc.
PROFESSIONAL SERVICES

STATE OF ILLINOIS
DEPARTMENT OF TRANSPORTATION

BELVIDERE ST FAU 1225 &
MCALISTER AV FAU 2748

DETECTOR LOOP REPLACEMENT

SCALE 1" = 20'
DRAWN BY
DATE
CHECKED BY

JOB NO. 2629