F.A. RTE.	SECTION	COUNTY	TOTAL SHEETS	SHEET NO.
575	(B+14) R-3	WILL	390	271
STA.	TO STA.			
FED. ROAD DIST. NO.	ILLINOIS	FED. AID PROJECT		
CONTRACT NO. 60961				

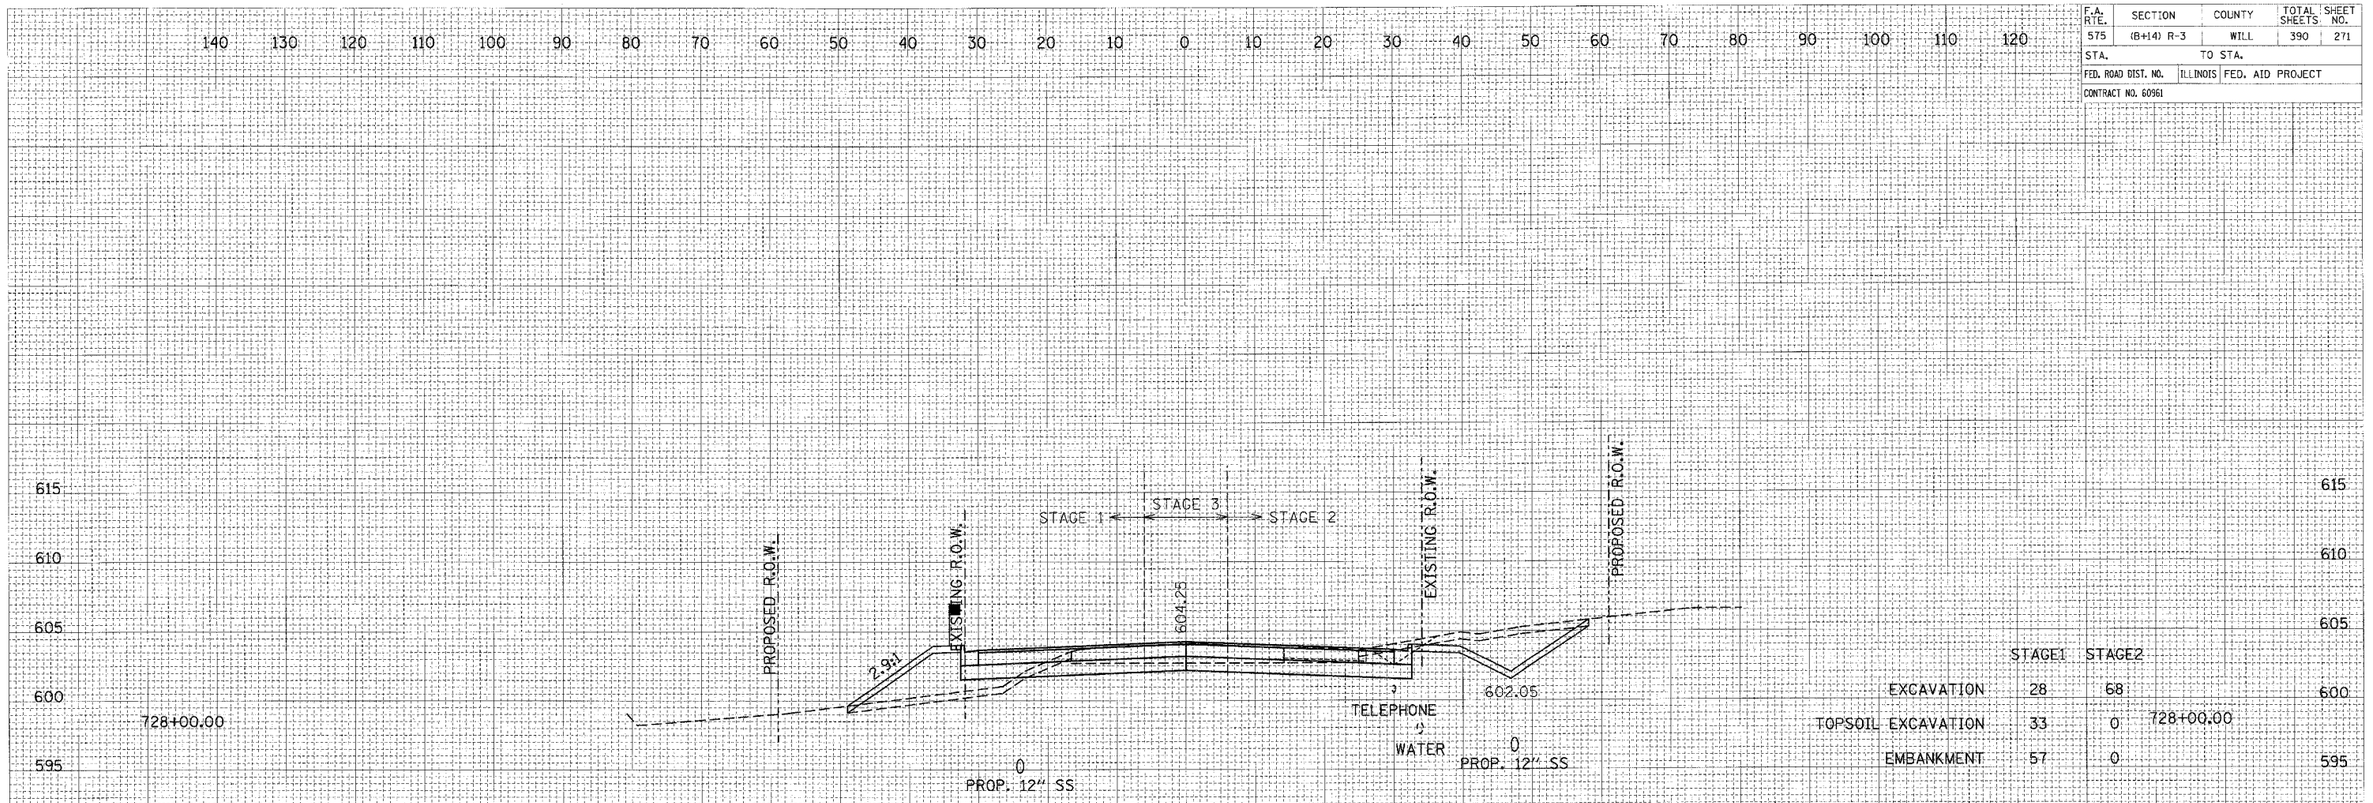

	STAGE1	STAGE2
EXCAVATION	28	68
TOPSOIL EXCAVATION	33	0
EMBANKMENT	57	0

728+00.00

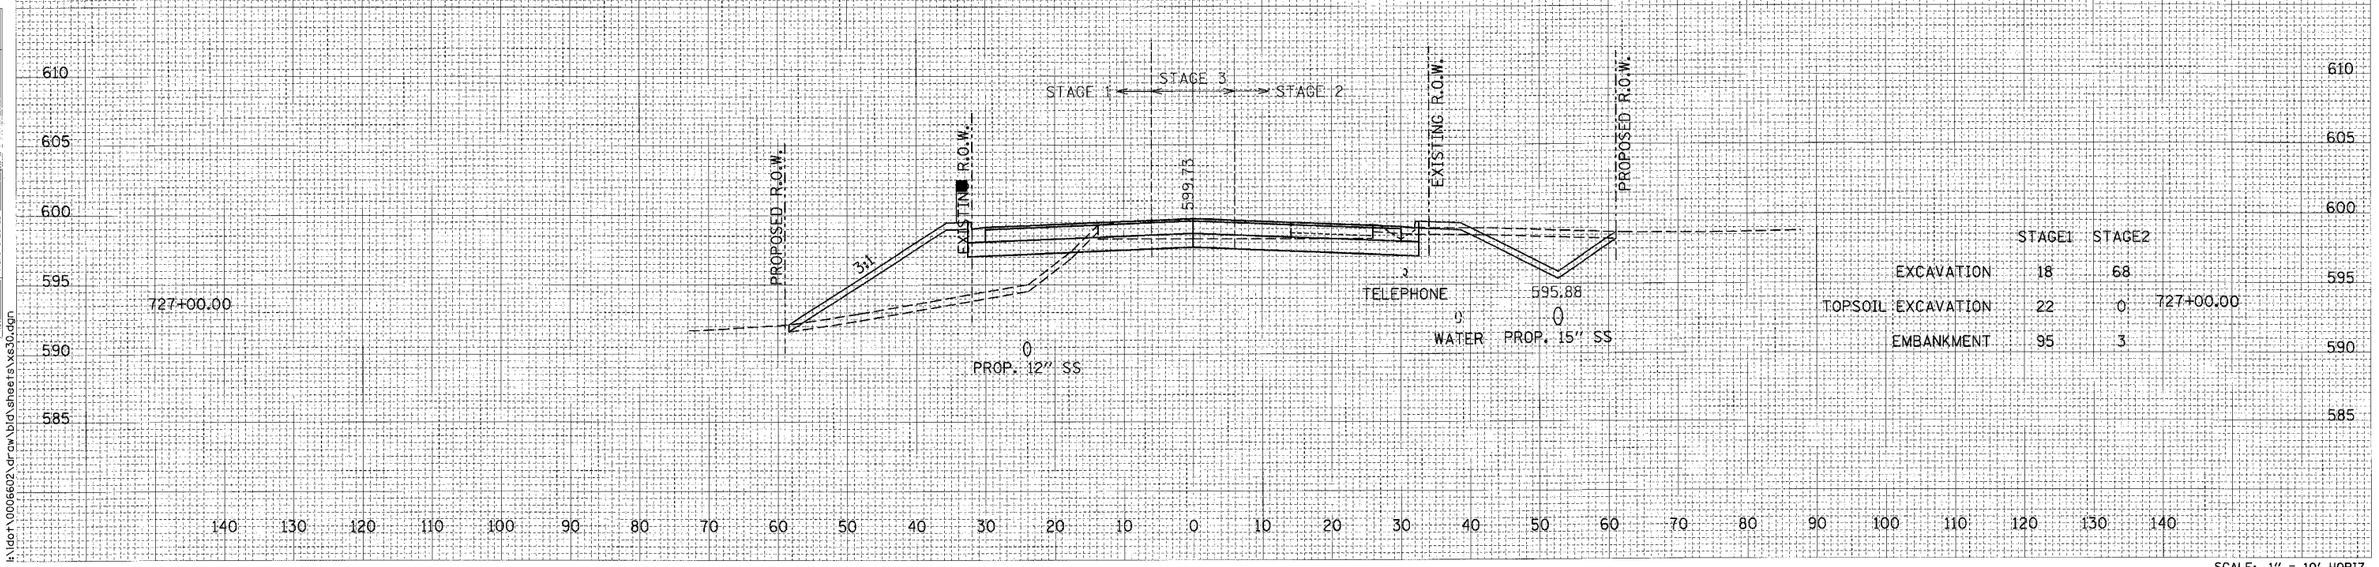

	STAGE1	STAGE2
EXCAVATION	18	68
TOPSOIL EXCAVATION	22	0
EMBANKMENT	95	3

727+00.00

CROSS SECTIONS: U.S. ROUTE 30 - STA. 727+00.00 TO STA. 728+00.00

SCALE: 1" = 10' HORIZ.
1" = 5' VERT.

k:\dot\0006602\drawing\bid\sheets\xs30.dgn