F.A. RTE.	SECTION	COUNTY	TOTAL SHEETS	SHEET NO.
575	(B+14) R-3	WILL	390	286
STA.	TO STA.			
FED. ROAD DIST. NO.	ILLINOIS	FED. AID PROJECT		
CONTRACT NO. 60961				

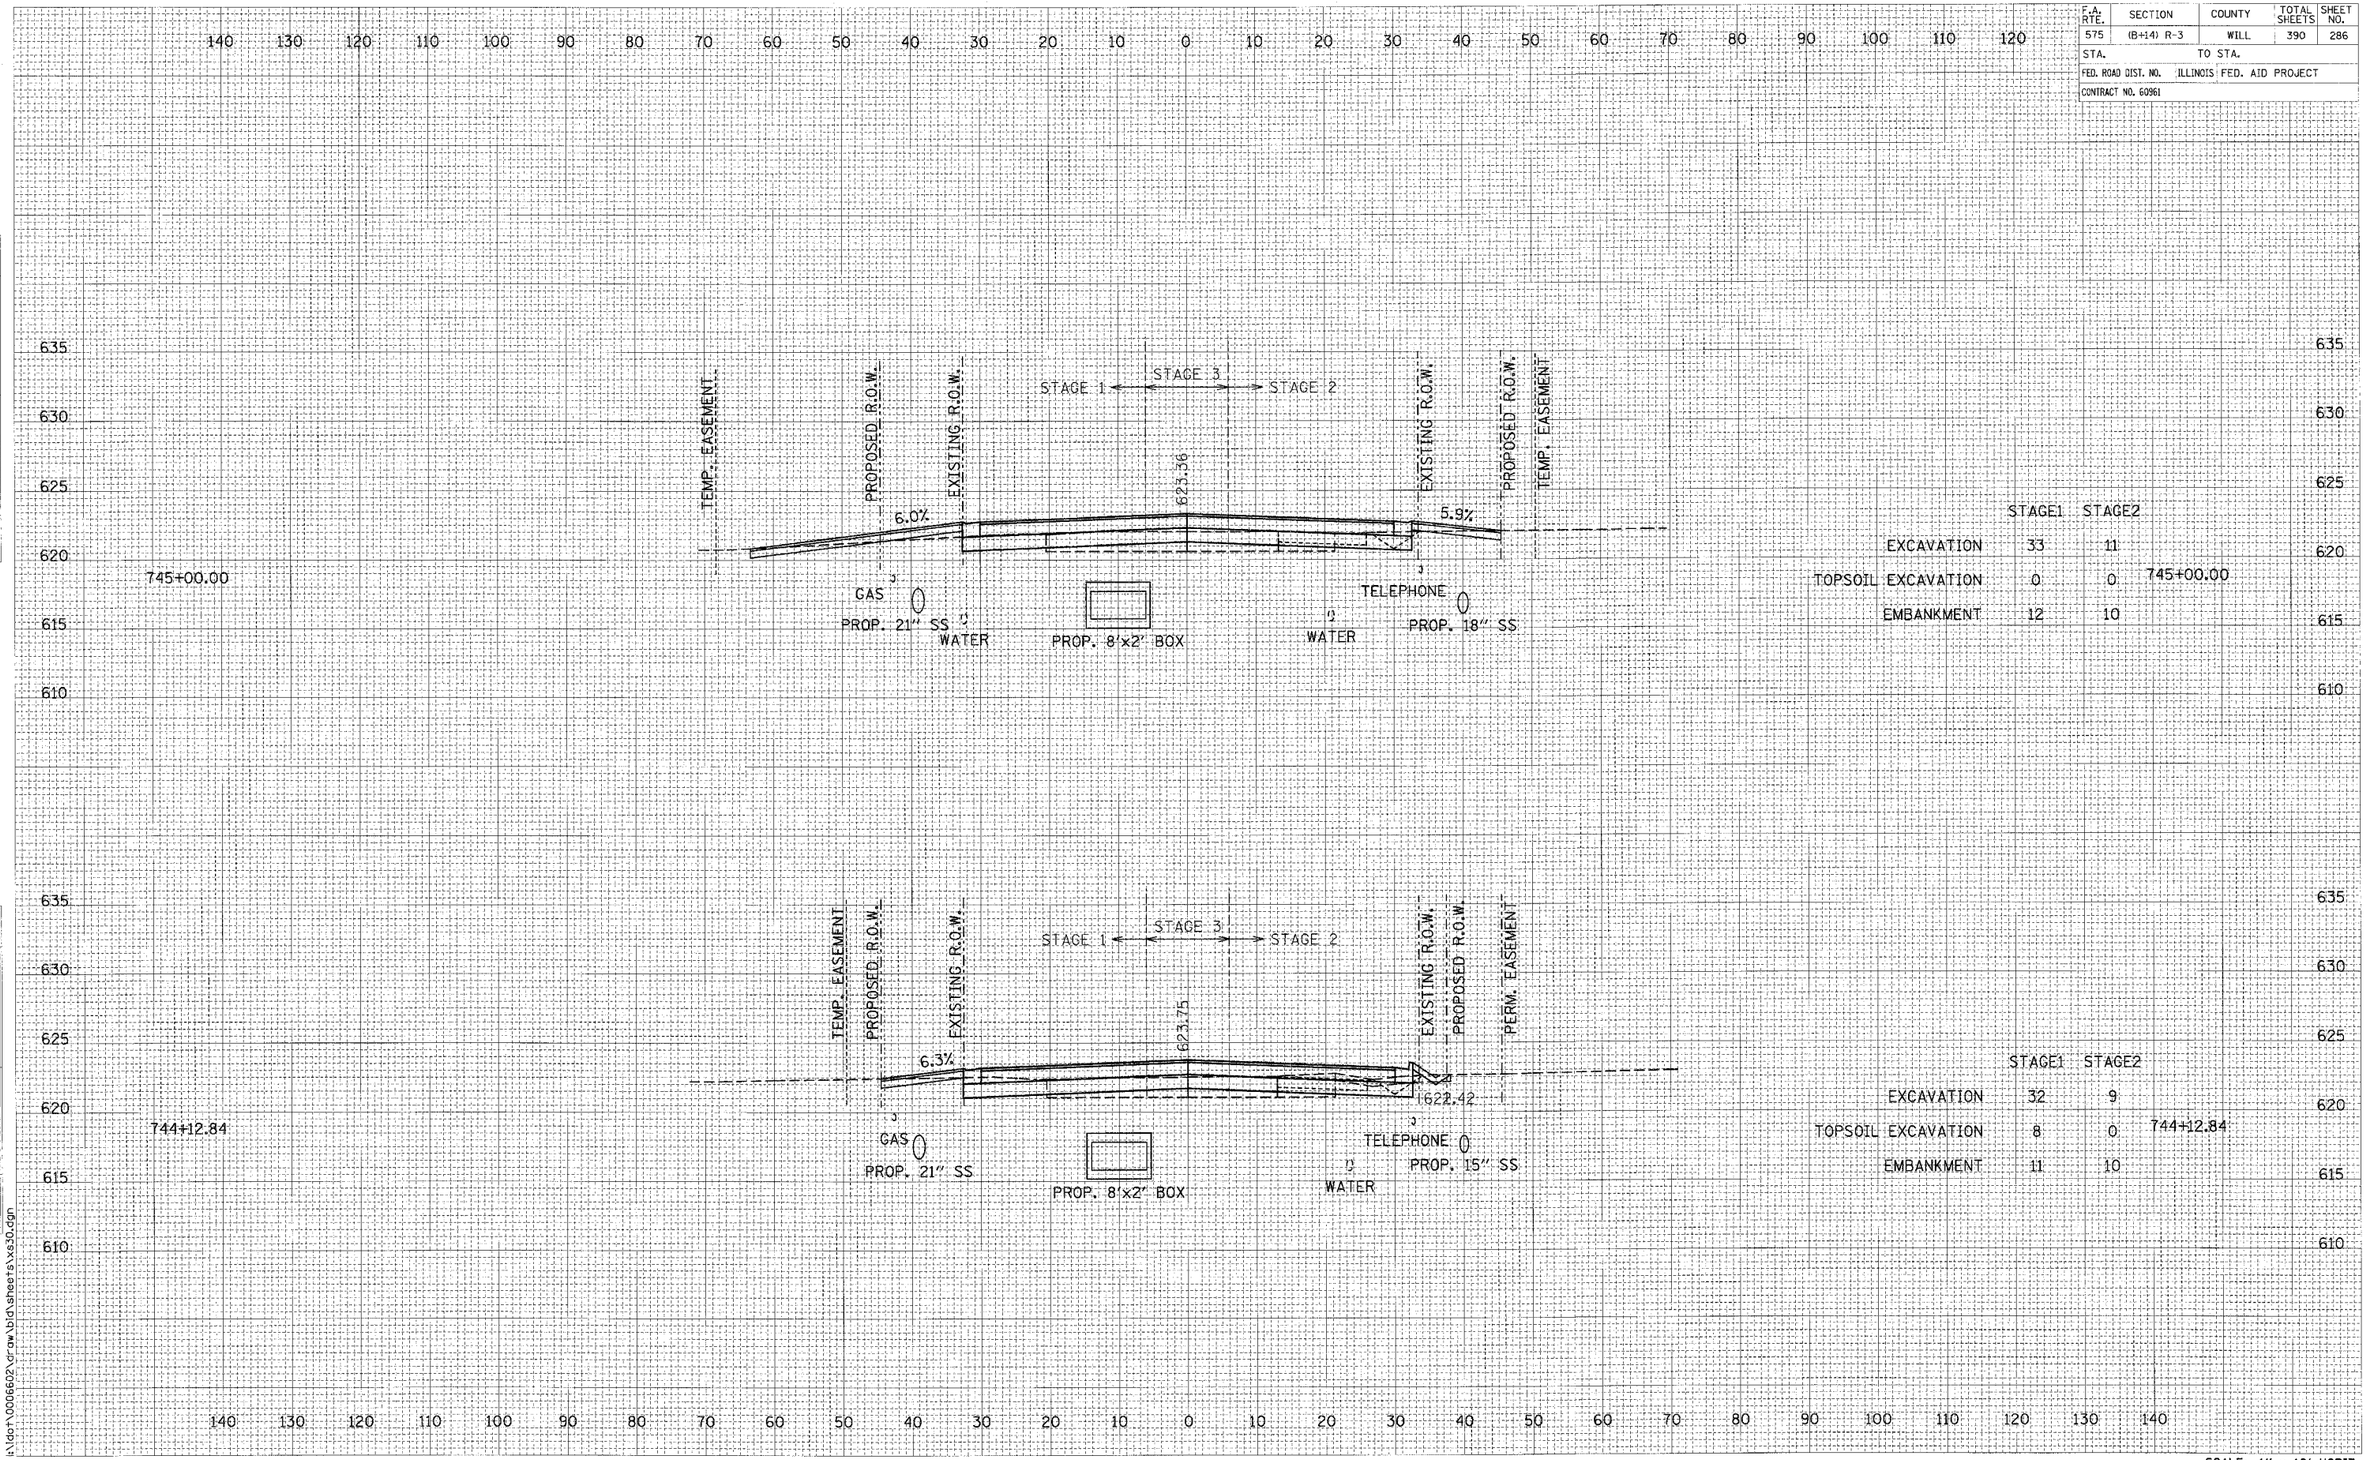

	STAGE1	STAGE2
EXCAVATION	33	11
TOPSOIL EXCAVATION	0	0
EMBANKMENT	12	10

745+00.00

	STAGE1	STAGE2
EXCAVATION	32	9
TOPSOIL EXCAVATION	8	0
EMBANKMENT	11	10

744+12.84

CROSS SECTIONS: U.S. ROUTE 30 - STA. 744+12.84 TO STA. 745+00.00

SCALE: 1" = 10' HORIZ.
1" = 5' VERT.

FINAL SURVEY — SURVEYED BY ... DATE ... PLOTTED ... NOTE BOOK ... TEMPLATE ... AREAS ... CHECKED ... NO.

ORIGINAL SURVEY — SURVEYED BY ... DATE ... PLOTTED ... NOTE BOOK ... TEMPLATE ... AREAS ... CHECKED ... NO.

i:\dot\0006602\draw\bid\sheets\xs30.dgn