F.A. RTE.	SECTION	COUNTY	TOTAL SHEETS	SHEET NO.
575	(B-14) R-3	WILL	390	305
STA.	TO STA.			
FED. ROAD DIST. NO.	ILLINOIS	FED. AID PROJECT		
CONTRACT NO. 60961				

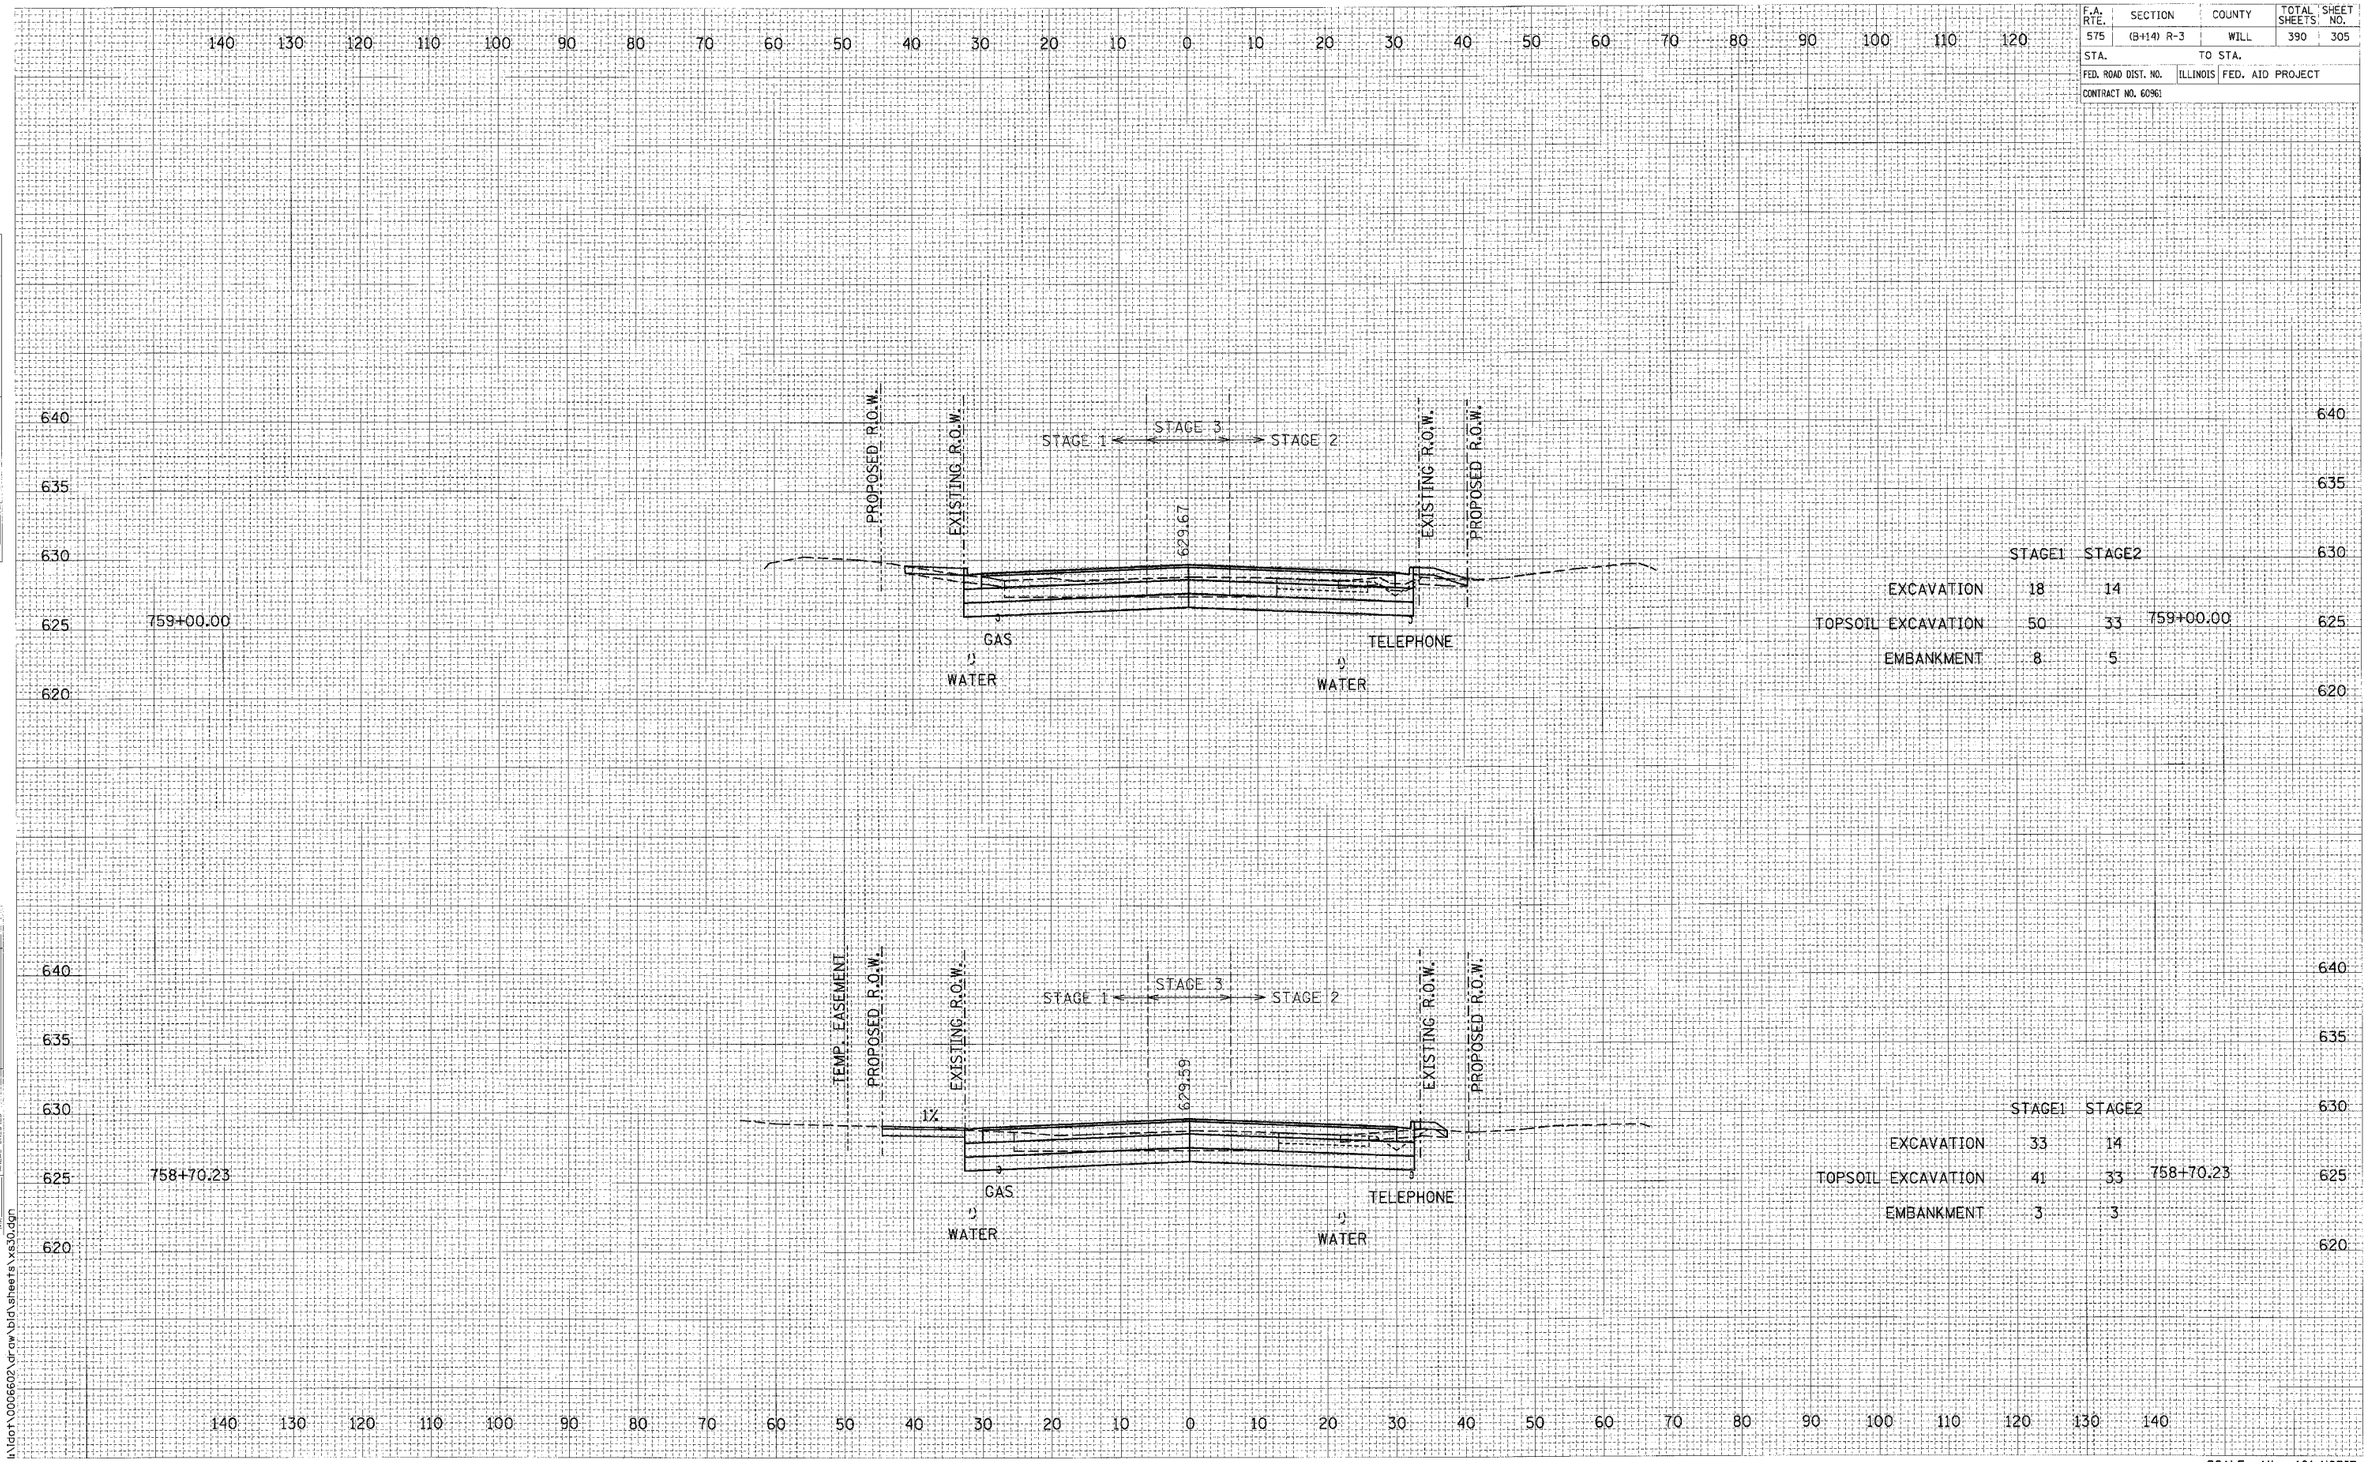

	STAGE1	STAGE2
EXCAVATION	18	14
TOPSOIL EXCAVATION	50	33
EMBANKMENT	8	5

	STAGE1	STAGE2
EXCAVATION	33	14
TOPSOIL EXCAVATION	41	33
EMBANKMENT	3	3

CROSS SECTIONS: U.S. ROUTE 30 - STA. 758+70.23 TO STA. 759+00.00

SCALE: 1" = 10' HORIZ.
1" = 5' VERT.

I:\dot\000602\dgn\bid\sheets\xs30.dgn