F.A. RTE.	SECTION	COUNTY	TOTAL SHEETS	SHEET NO.
575	(B+14) R-3	WILL	390	322
STA.		TO STA.		
FED. ROAD DIST. NO.	ILLINOIS	FED. AID PROJECT		
CONTRACT NO. 60961				

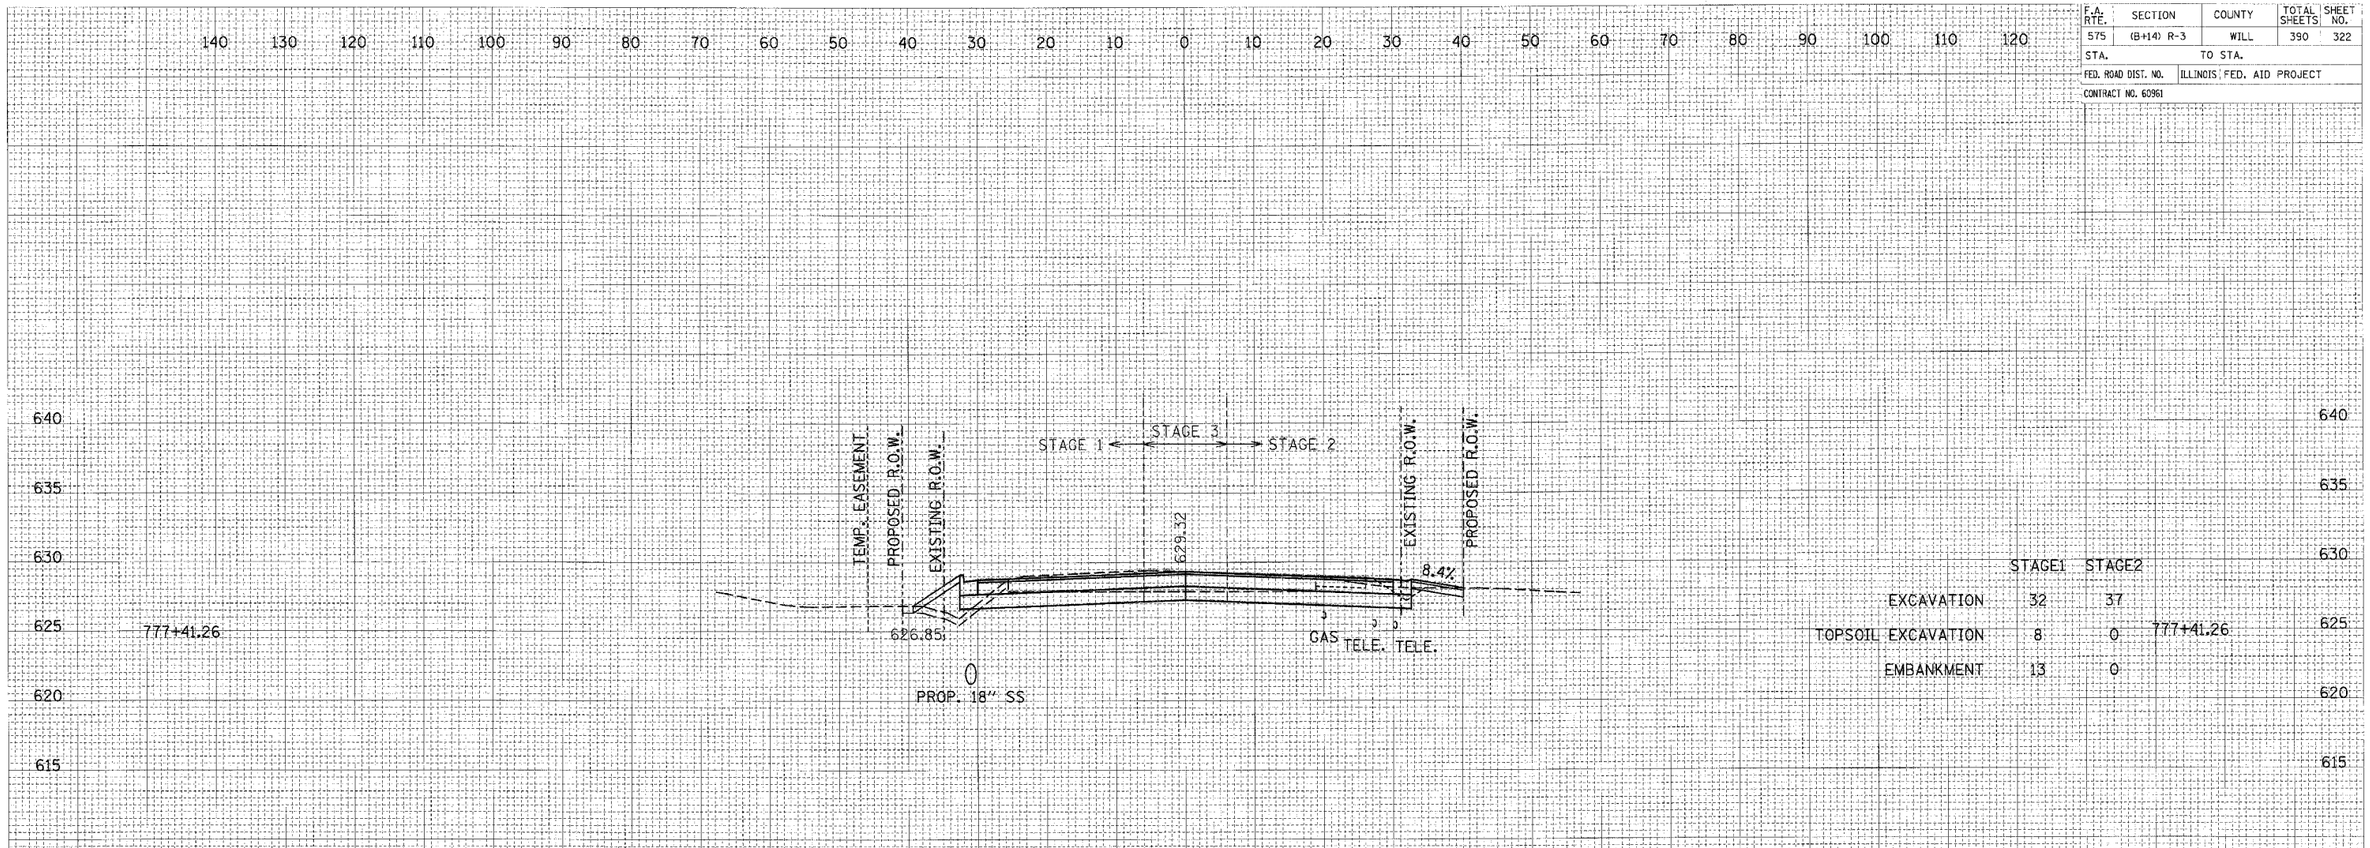

	STAGE1	STAGE2
EXCAVATION	32	37
TOPSOIL EXCAVATION	8	0
EMBANKMENT	13	0

777+41.26

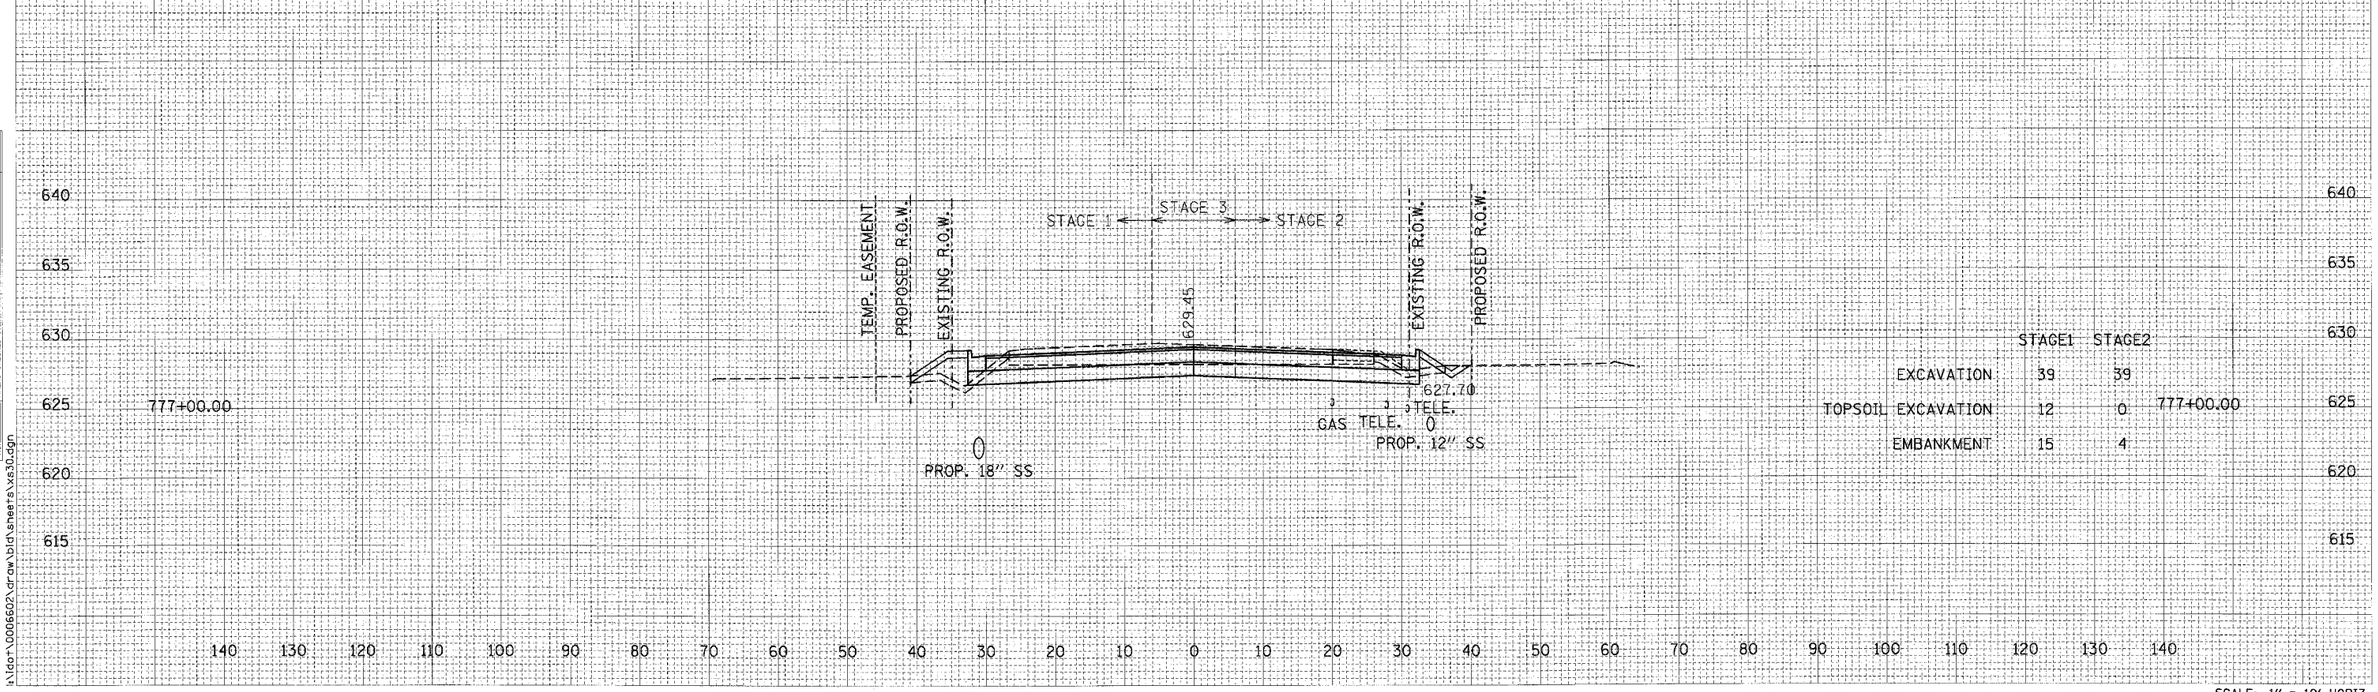

	STAGE1	STAGE2
EXCAVATION	39	39
TOPSOIL EXCAVATION	12	0
EMBANKMENT	15	4

777+00.00

CROSS SECTIONS: U.S. ROUTE 30 - STA. 777+00.00 TO STA. 777+41.26

SCALE: 1" = 10' HORIZ.
1" = 5' VERT.

FINAL SURVEY — SURVEYED / PLOTTED / TEMPLATE / AREAS / AREAS CHECKED — NOTE BOOK — NO. — DATE

ORIGINAL SURVEY — SURVEYED / PLOTTED / TEMPLATE / AREAS / AREAS CHECKED — NOTE BOOK — NO. — DATE

h:\idot\0006602\draw\bid\sheets\x630.dgn