F.A. RTE.	SECTION	COUNTY	TOTAL SHEETS	SHEET NO.
575	(B+14) R-3	WILL	390	334
STA.	TO STA.			
FED. ROAD DIST. NO.	ILLINOIS	FED. AID PROJECT		
CONTRACT NO. 60961				

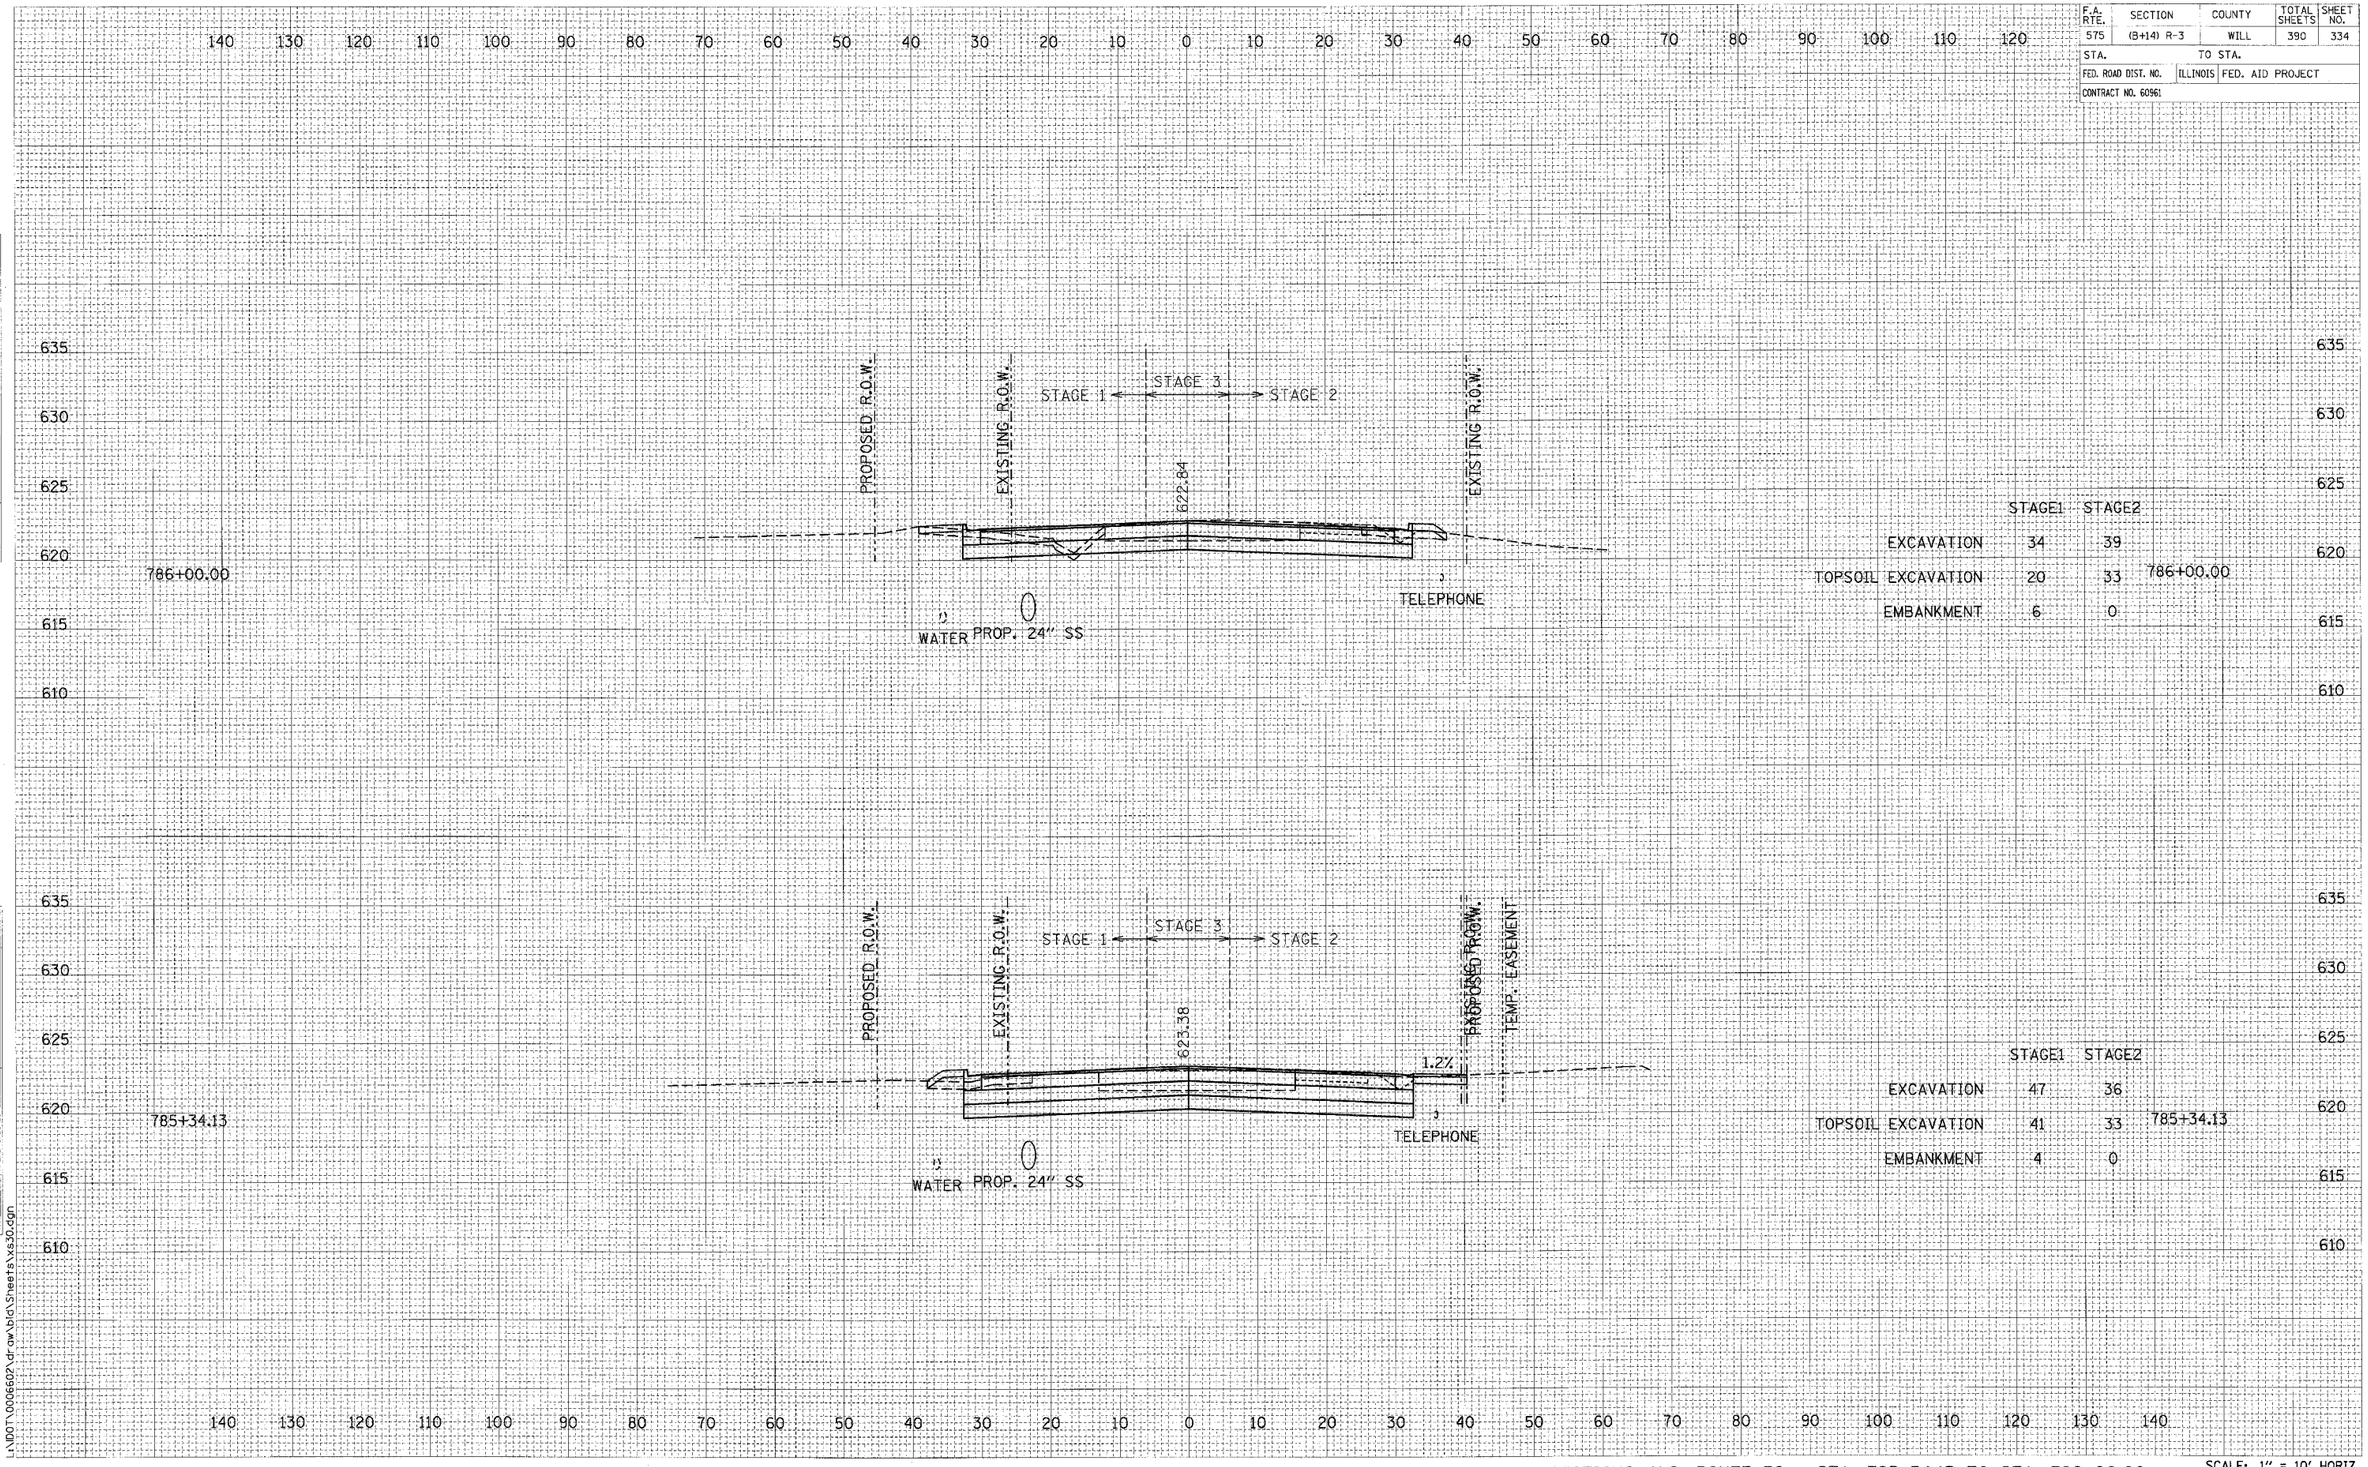

	STAGE1	STAGE2
EXCAVATION	34	39
TOPSOIL EXCAVATION	20	33
EMBANKMENT	6	0

786+00.00

	STAGE1	STAGE2
EXCAVATION	47	36
TOPSOIL EXCAVATION	41	33
EMBANKMENT	4	0

785+34.13

CROSS SECTIONS: U.S. ROUTE 30 - STA. 785+34.13 TO STA. 786+00.00

SCALE: 1" = 10' HORIZ.
1" = 5' VERT.

FINAL SURVEY NOTE BOOK NO. | BY | DATE | SURVEYED | PLOTTED | CHECKED | AREAS CHECKED

ORIGINAL SURVEY NOTE BOOK NO. | BY | DATE | SURVEYED | PLOTTED | CHECKED | AREAS CHECKED

L:\IDOT\0006602\drawings\Sheets\xs30.dgn