F.A. RTE.	SECTION	COUNTY	TOTAL SHEETS	SHEET NO.
575	(B+14) R-3	WILL	390	345
STA.		TO STA.		
FED. ROAD DIST. NO.	ILLINOIS	FED. AID PROJECT		
CONTRACT NO. 60961				

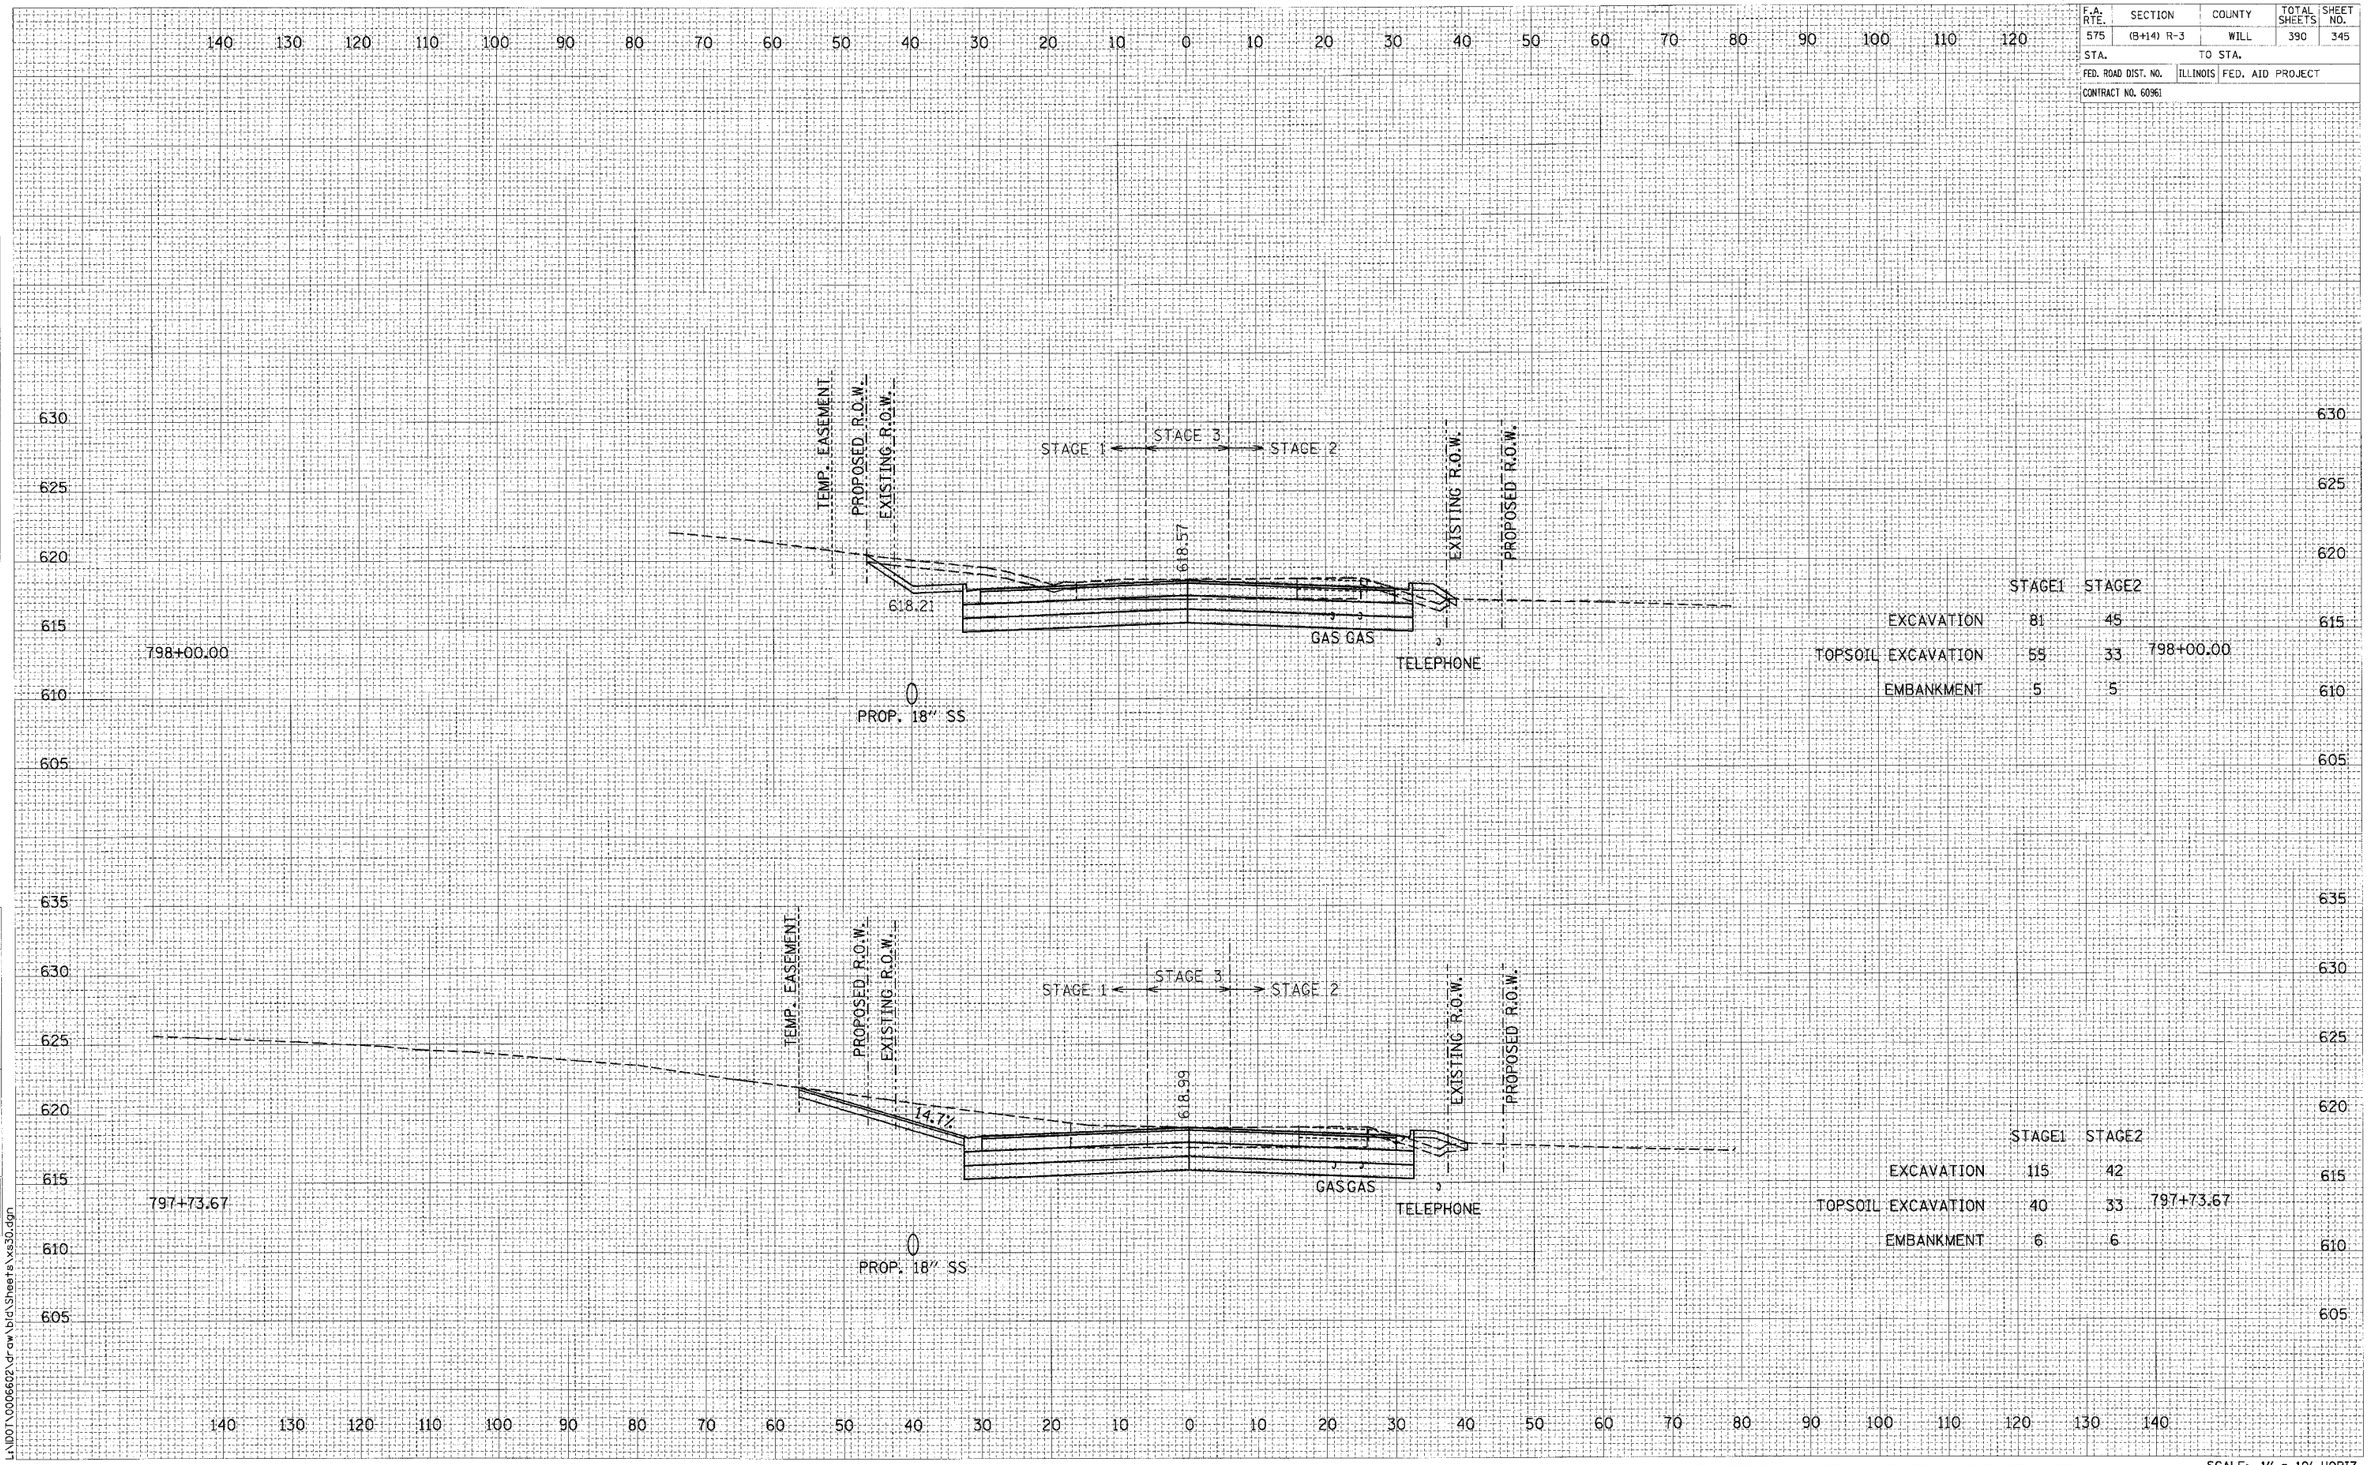

	STAGE1	STAGE2	
EXCAVATION	81	45	
TOPSOIL EXCAVATION	55	33	798+00.00
EMBANKMENT	5	5	

	STAGE1	STAGE2	
EXCAVATION	115	42	
TOPSOIL EXCAVATION	40	33	797+73.67
EMBANKMENT	6	6	

CROSS SECTIONS: U.S. ROUTE 30 - STA. 797+73.67 TO STA. 798+00.00

SCALE: 1" = 10' HORIZ.
1" = 5' VERT.

L:\IDOT\0006602\draw\bld\Sheets\xs30.dgn