62300 •(1818, ETC, 2324.6-1P)R-8

| F.A.I. | SECTION | COUNTY | TOTAL SHEETS | SHEET NO. |
|---|---|---|---|---|
| 94/90 | • | COOK | 556 | 215 |
| STA. | | TO STA. | | |
| FED. ROAD DIST. NO. | ILLINOIS | FED. AID PROJECT | | |

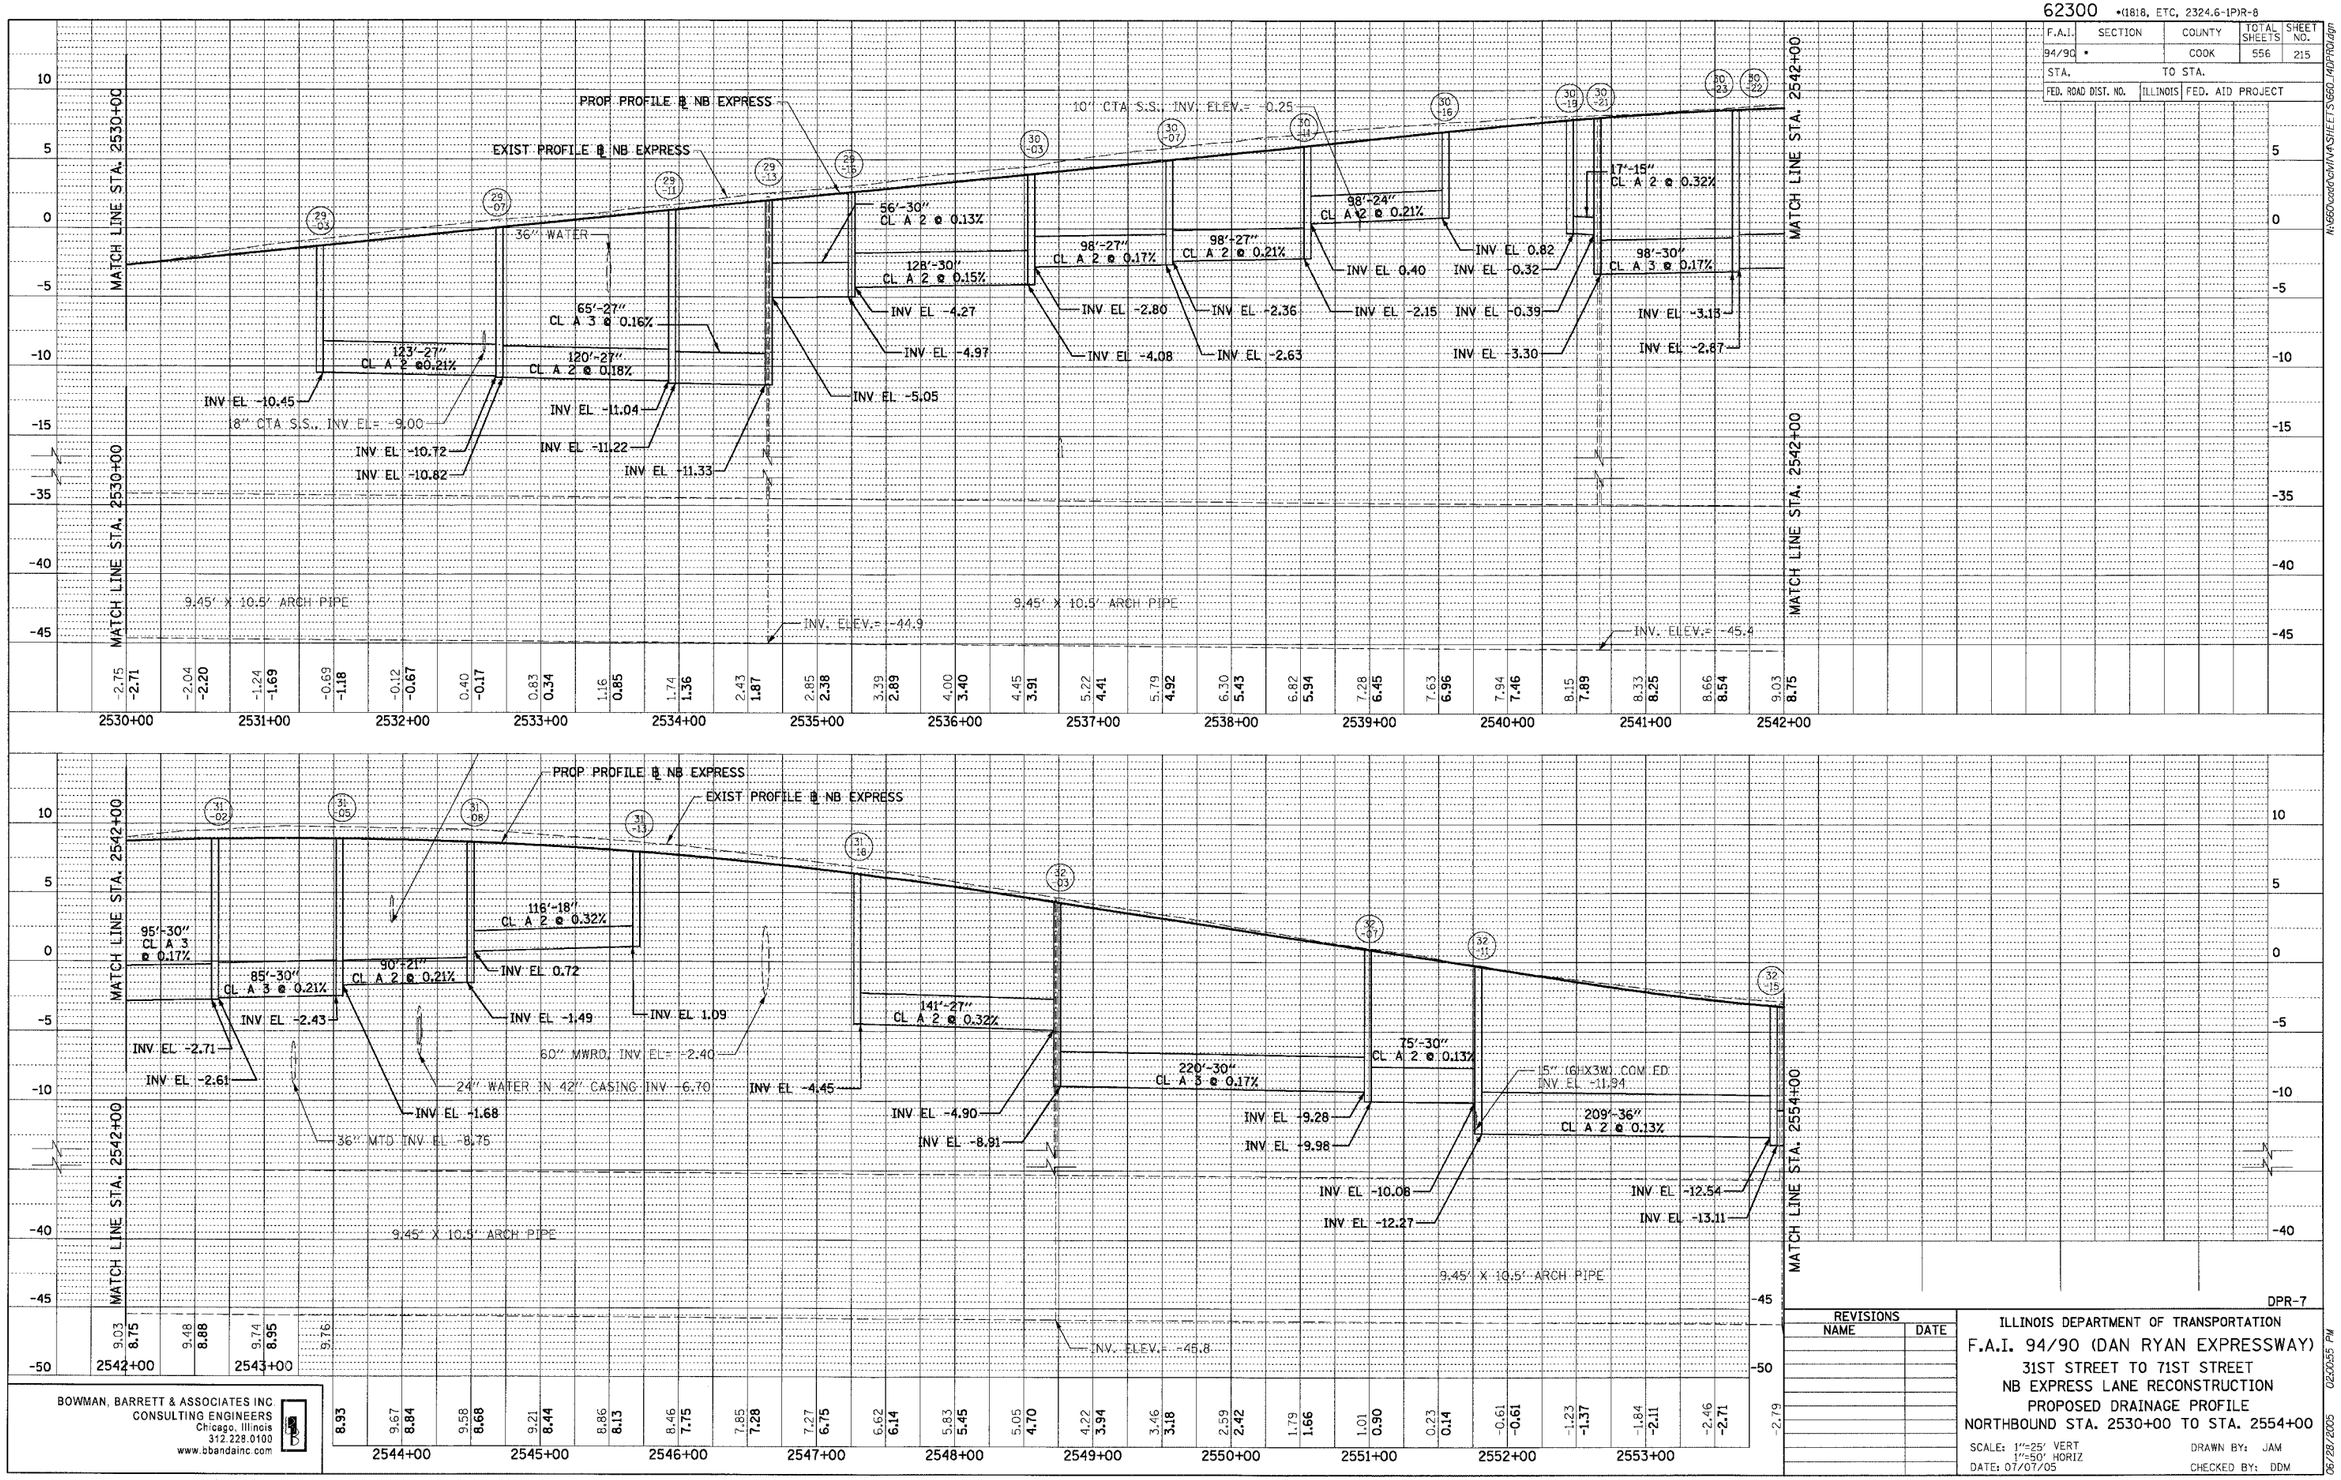


DPR-7

| REVISIONS | |
|---|---|
| NAME | DATE |

ILLINOIS DEPARTMENT OF TRANSPORTATION

F.A.I. 94/90 (DAN RYAN EXPRESSWAY)

31ST STREET TO 71ST STREET

NB EXPRESS LANE RECONSTRUCTION

PROPOSED DRAINAGE PROFILE

NORTHBOUND STA. 2530+00 TO STA. 2554+00

SCALE: 1"=25' VERT 1"=50' HORIZ

DATE: 07/07/05

DRAWN BY: JAM

CHECKED BY: DDM

BOWMAN, BARRETT & ASSOCIATES INC.
CONSULTING ENGINEERS
Chicago, Illinois
312.228.0100
www.bbandainc.com

PLAN NOTE BOOK NO. ___ SURVEYED PLOTTED ALIGNMENT CHECKED RT. OF WAY CHECKED CADD FILE NAME ___ BY DATE

N:\660\cadd\civil\4\SHEETS\660_14DPR01.dgn

06/28/2005 02:00:55 PM