62300 • (1818, ETC, 2324.6-1PIR-8

F.A.I. RTE.	SECTION	COUNTY	TOTAL SHEETS	SHEET NO.
94/90 •		COOK	556	540

STA. 1450 TO STA.

FED. ROAD DIST. NO. | ILLINOIS | FED. AID PROJECT

PROFILE
SURVEYED
PLOTTED
ALIGNED
BKD.
NOTED
NOTE BOOK NO.
STRUCTURE NOTATIONS CHKD
BY
DATE

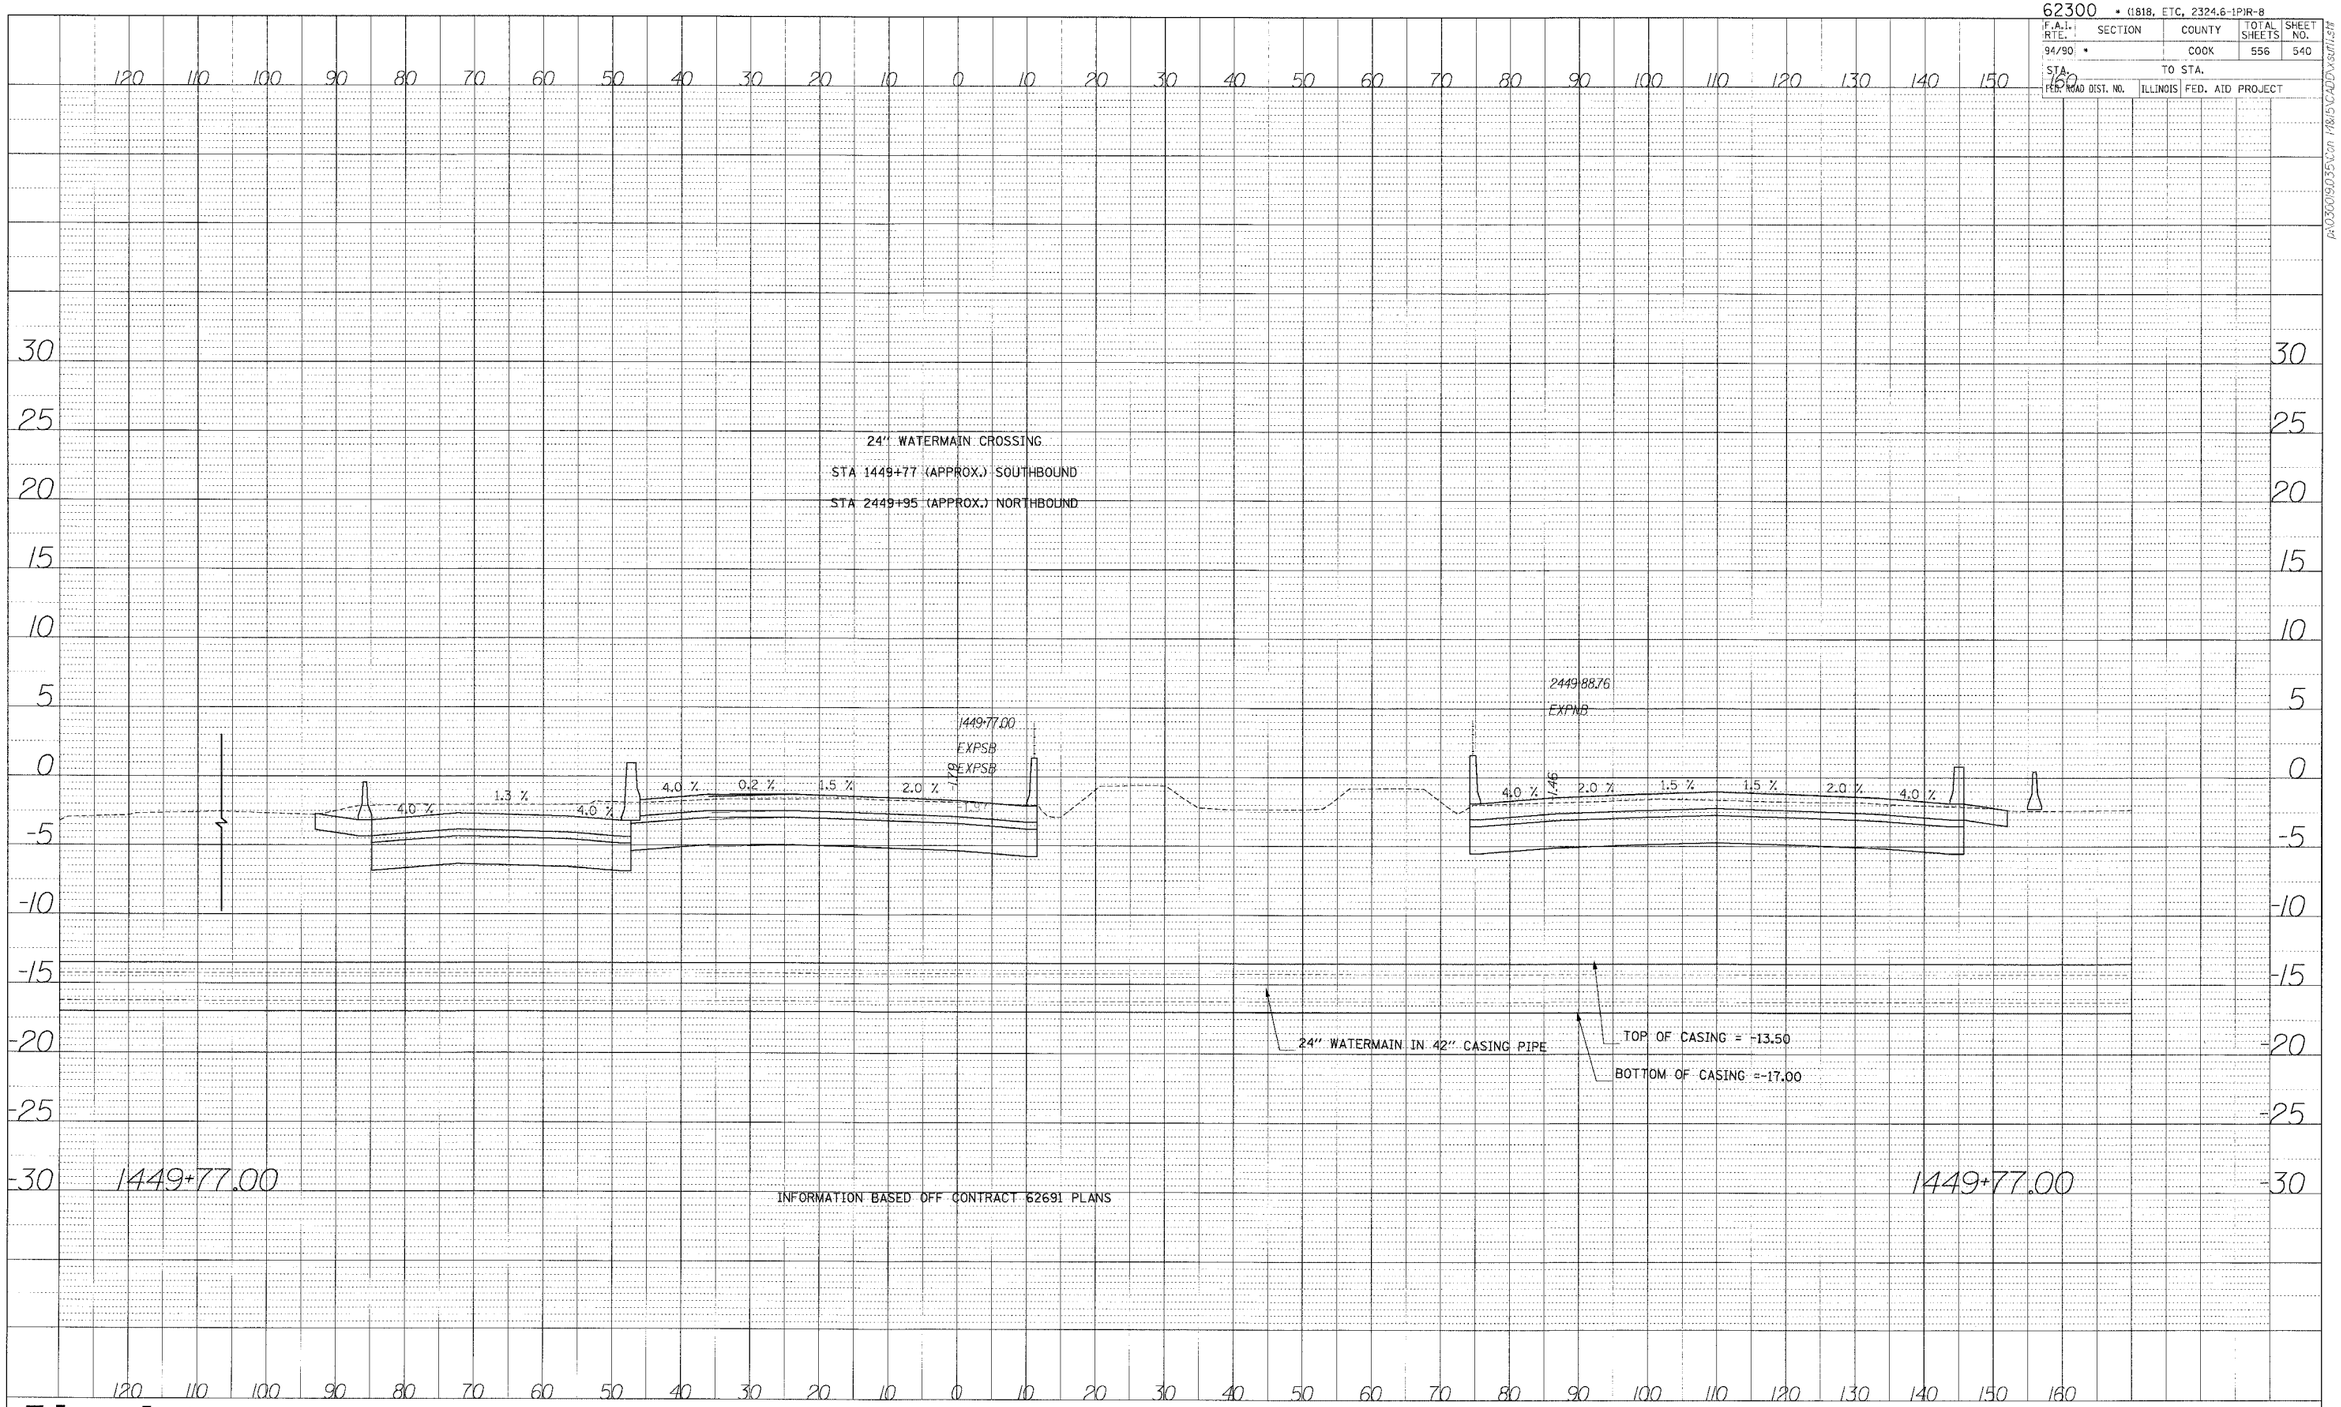

Edwards AND Kelcey
ONE NORTH FRANKLIN
CHICAGO, IL 60606
PHONE: (312) 251-3000
FAX: (312) 251-3015
WEB: WWW.EKCORP.COM

P:\03009\035\Cn 1818\CADD\xsfil.dgn