LEGEND

- WORK ZONE
- TEMPORARY PAVEMENT
- →1 TRAFFIC LANE & DIRECTION OF TRAFFIC
- DRUM OR BARRICADE TYPE II WITH STEADY BURN LIGHT
- IMPACT ATTENUATORS, TEMPORARY (NON-REDIRECTIVE), TEST LEVEL 3
- BARRICADE TYPE III
- TEMPORARY CONCRETE BARRIER
- ESx-xx EXISTING SIGN
- TSx-xx TEMPORARY SIGN

① LINE 4" (YELLOW EDGE LINE)
② LINE 4" (WHITE EDGE LINE)
③ LINE 4" (SKIP DASH, 6' SKIP - 2' DASH, WHITE)
④ LINE 5" (SKIP DASH, 30' SKIP - 10' DASH, WHITE)
⑤ LINE 8" (WHITE GORE LINE)
⑥ LINE 8" (SKIP DASH, 12' SKIP - 3' DASH, WHITE)
⑦ LINE 12" (DIAGONAL, 30' C-C)
⑧ LINE 12" (DIAGONAL, 500' C-C)
⑨ LETTERS AND SYMBOLS

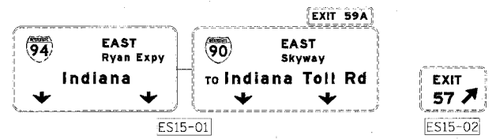


| F.A.I. RTE. | SECTION | COUNTY | TOTAL SHEETS | SHEET NO. |
|---|---|---|---|---|
| 94/90 | * | COOK | 598 | 109 |
| STA. | | TO STA. | | |
| FED. ROAD DIST. NO. | ILLINOIS | FED. AID PROJECT | | |

62302 • (1818, ETC, 2324.6-1P)R-9

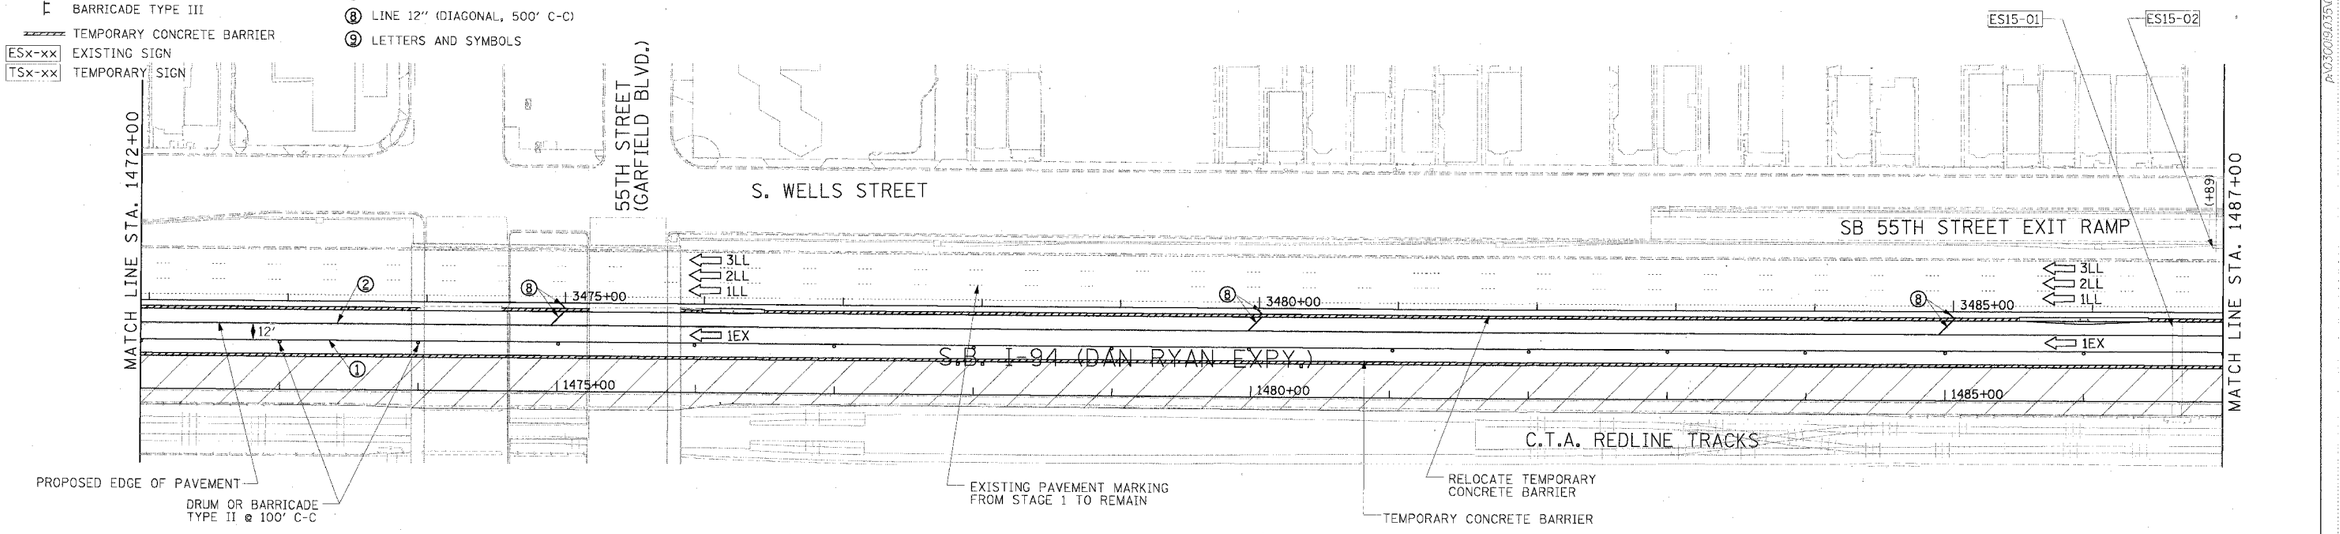


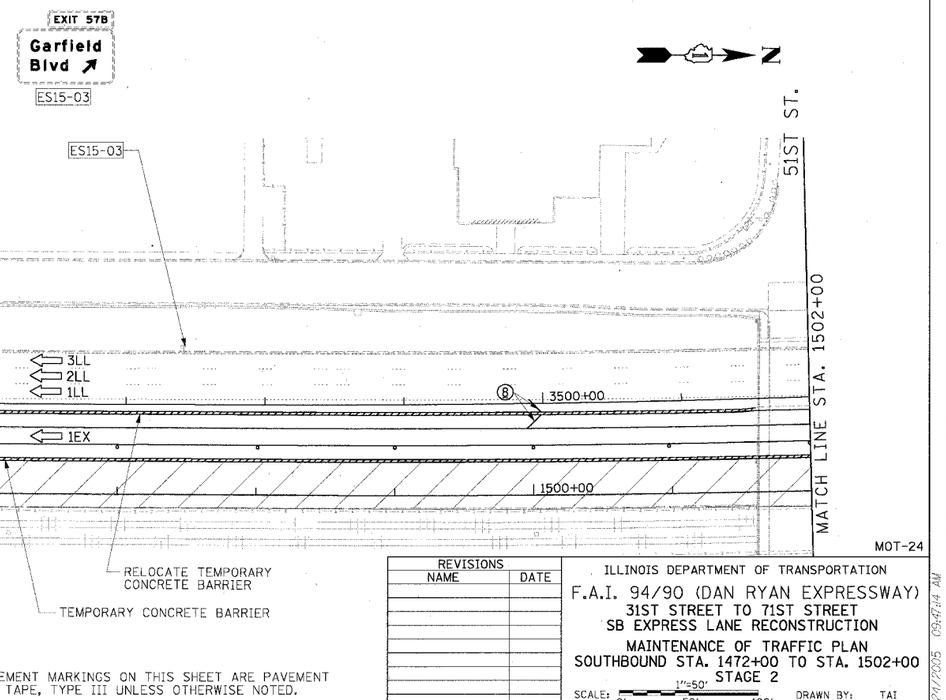


MOT-24

STATIONING

+** STATION PROVIDED FROM THE ℄ I-90/94 EXPRESS LANES

(+**) STATION PROVIDED FROM THE ℄ I-90/94 LOCAL LANES

NOTE:

ALL PAVEMENT MARKINGS ON THIS SHEET ARE PAVEMENT MARKING TAPE, TYPE III UNLESS OTHERWISE NOTED.


Edwards AND Kelcey
ONE NORTH FRANKLIN
CHICAGO, IL 60606
PHONE: (312) 251-3000
FAX: (312) 251-3015
WEB: WWW.EKCORP.COM


| REVISIONS NAME | DATE |
|---|---|
| | |

ILLINOIS DEPARTMENT OF TRANSPORTATION

F.A.I. 94/90 (DAN RYAN EXPRESSWAY)
31ST STREET TO 71ST STREET
SB EXPRESS LANE RECONSTRUCTION
MAINTENANCE OF TRAFFIC PLAN
SOUTHBOUND STA. 1472+00 TO STA. 1502+00
STAGE 2

SCALE: 1"=50' (0' 50' 100') DRAWN BY: TAI
DATE: 7/7/05 CHECKED BY: PJM


P:\03609\035\Con 14\ISCAD\MOT\MOT24.dgn 08/11/2005 09:47:04 AM