*REF-DRN01
*REF-DRN02
*REF-dPROF01

F.A.U. RTE.	SECTION	COUNTY	TOTAL SHEETS	SHEET NO.
0291	2003-096RS	WILL	30	9
STA.		TO STA.		
FED. ROAD DIST. NO.	ILLINOIS	FED. AID PROJECT		

CONTRACT NO. 62672

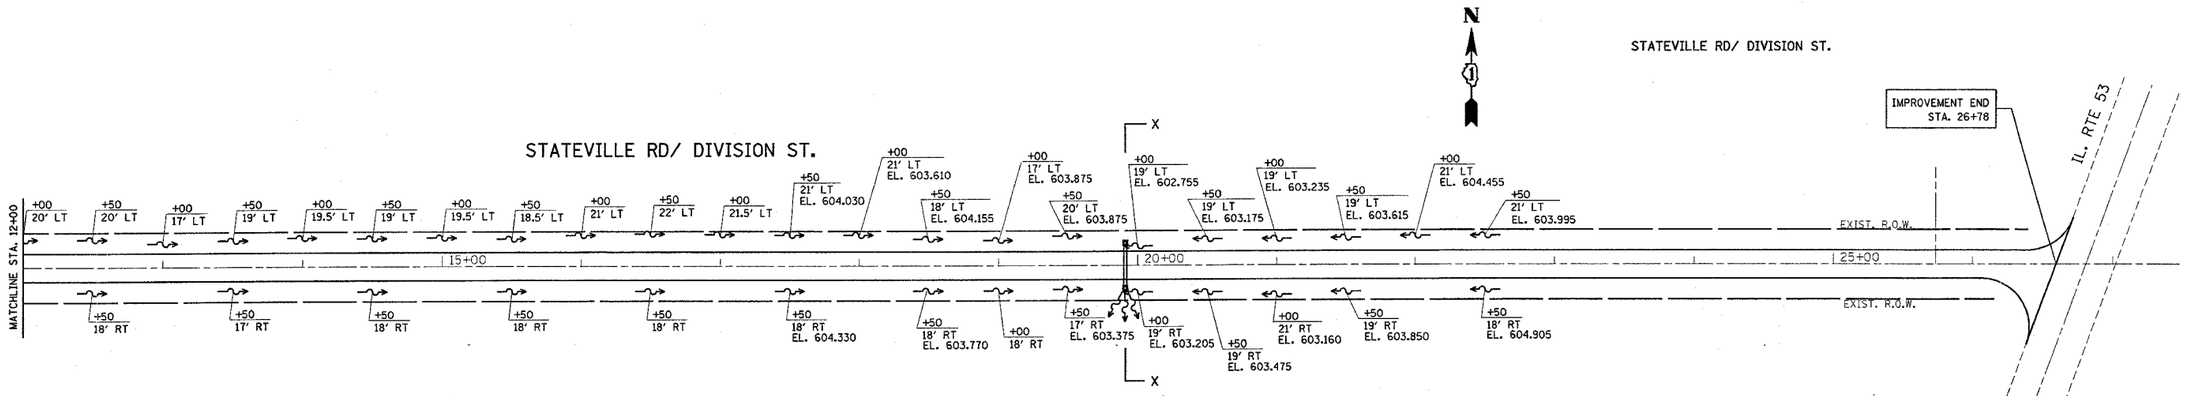

"BENCH MARKS"

① TBM "Z" "□" IN S.E. CORNER CONC. RIM ELECT. H.H. AT DIVISION & IL-53. EL. 608.30

② X-CUT ON S.E. BOLT OF CONC., L.P. BASE AT ENTRANCE TO STATEVILLE PRISON ON WEST SIDE OF IL-53 (#1112B)
TBM "Z_3" EL. 606.570

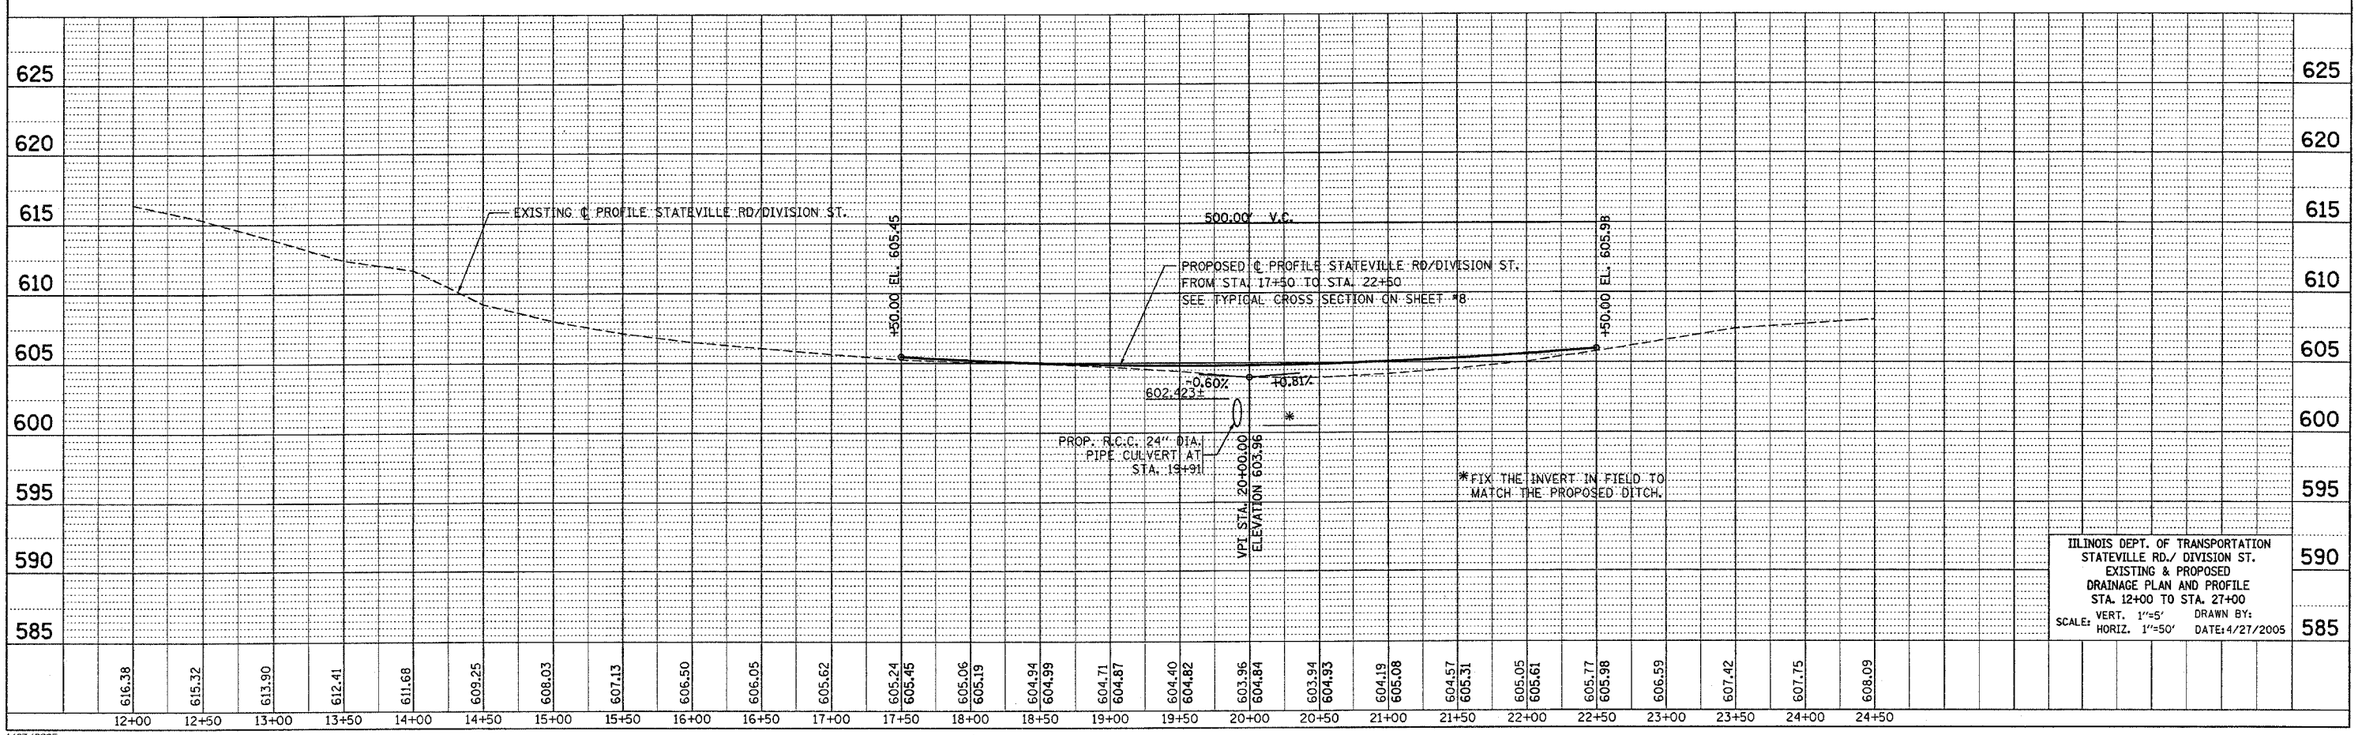

ILLINOIS DEPT. OF TRANSPORTATION
STATEVILLE RD./ DIVISION ST.
EXISTING & PROPOSED
DRAINAGE PLAN AND PROFILE
STA. 12+00 TO STA. 27+00
SCALE: VERT. 1"=5' HORIZ. 1"=50'
DRAWN BY:
DATE: 4/27/2005

4/27/2005
c:\projects\d103504\sh_rdwy.dgn
bauerdl