CONTRACT NO. 68345

F.A. RTE.	SECTION	COUNTY	TOTAL SHEETS	SHEET NO.
313	*	WARREN	26	24

STA. 461+75 TO STA. 579+20

FED. ROAD DIST. NO. | ILLINOIS | FED. AID PROJECT

* 04 SLIDE REPAIR 2006

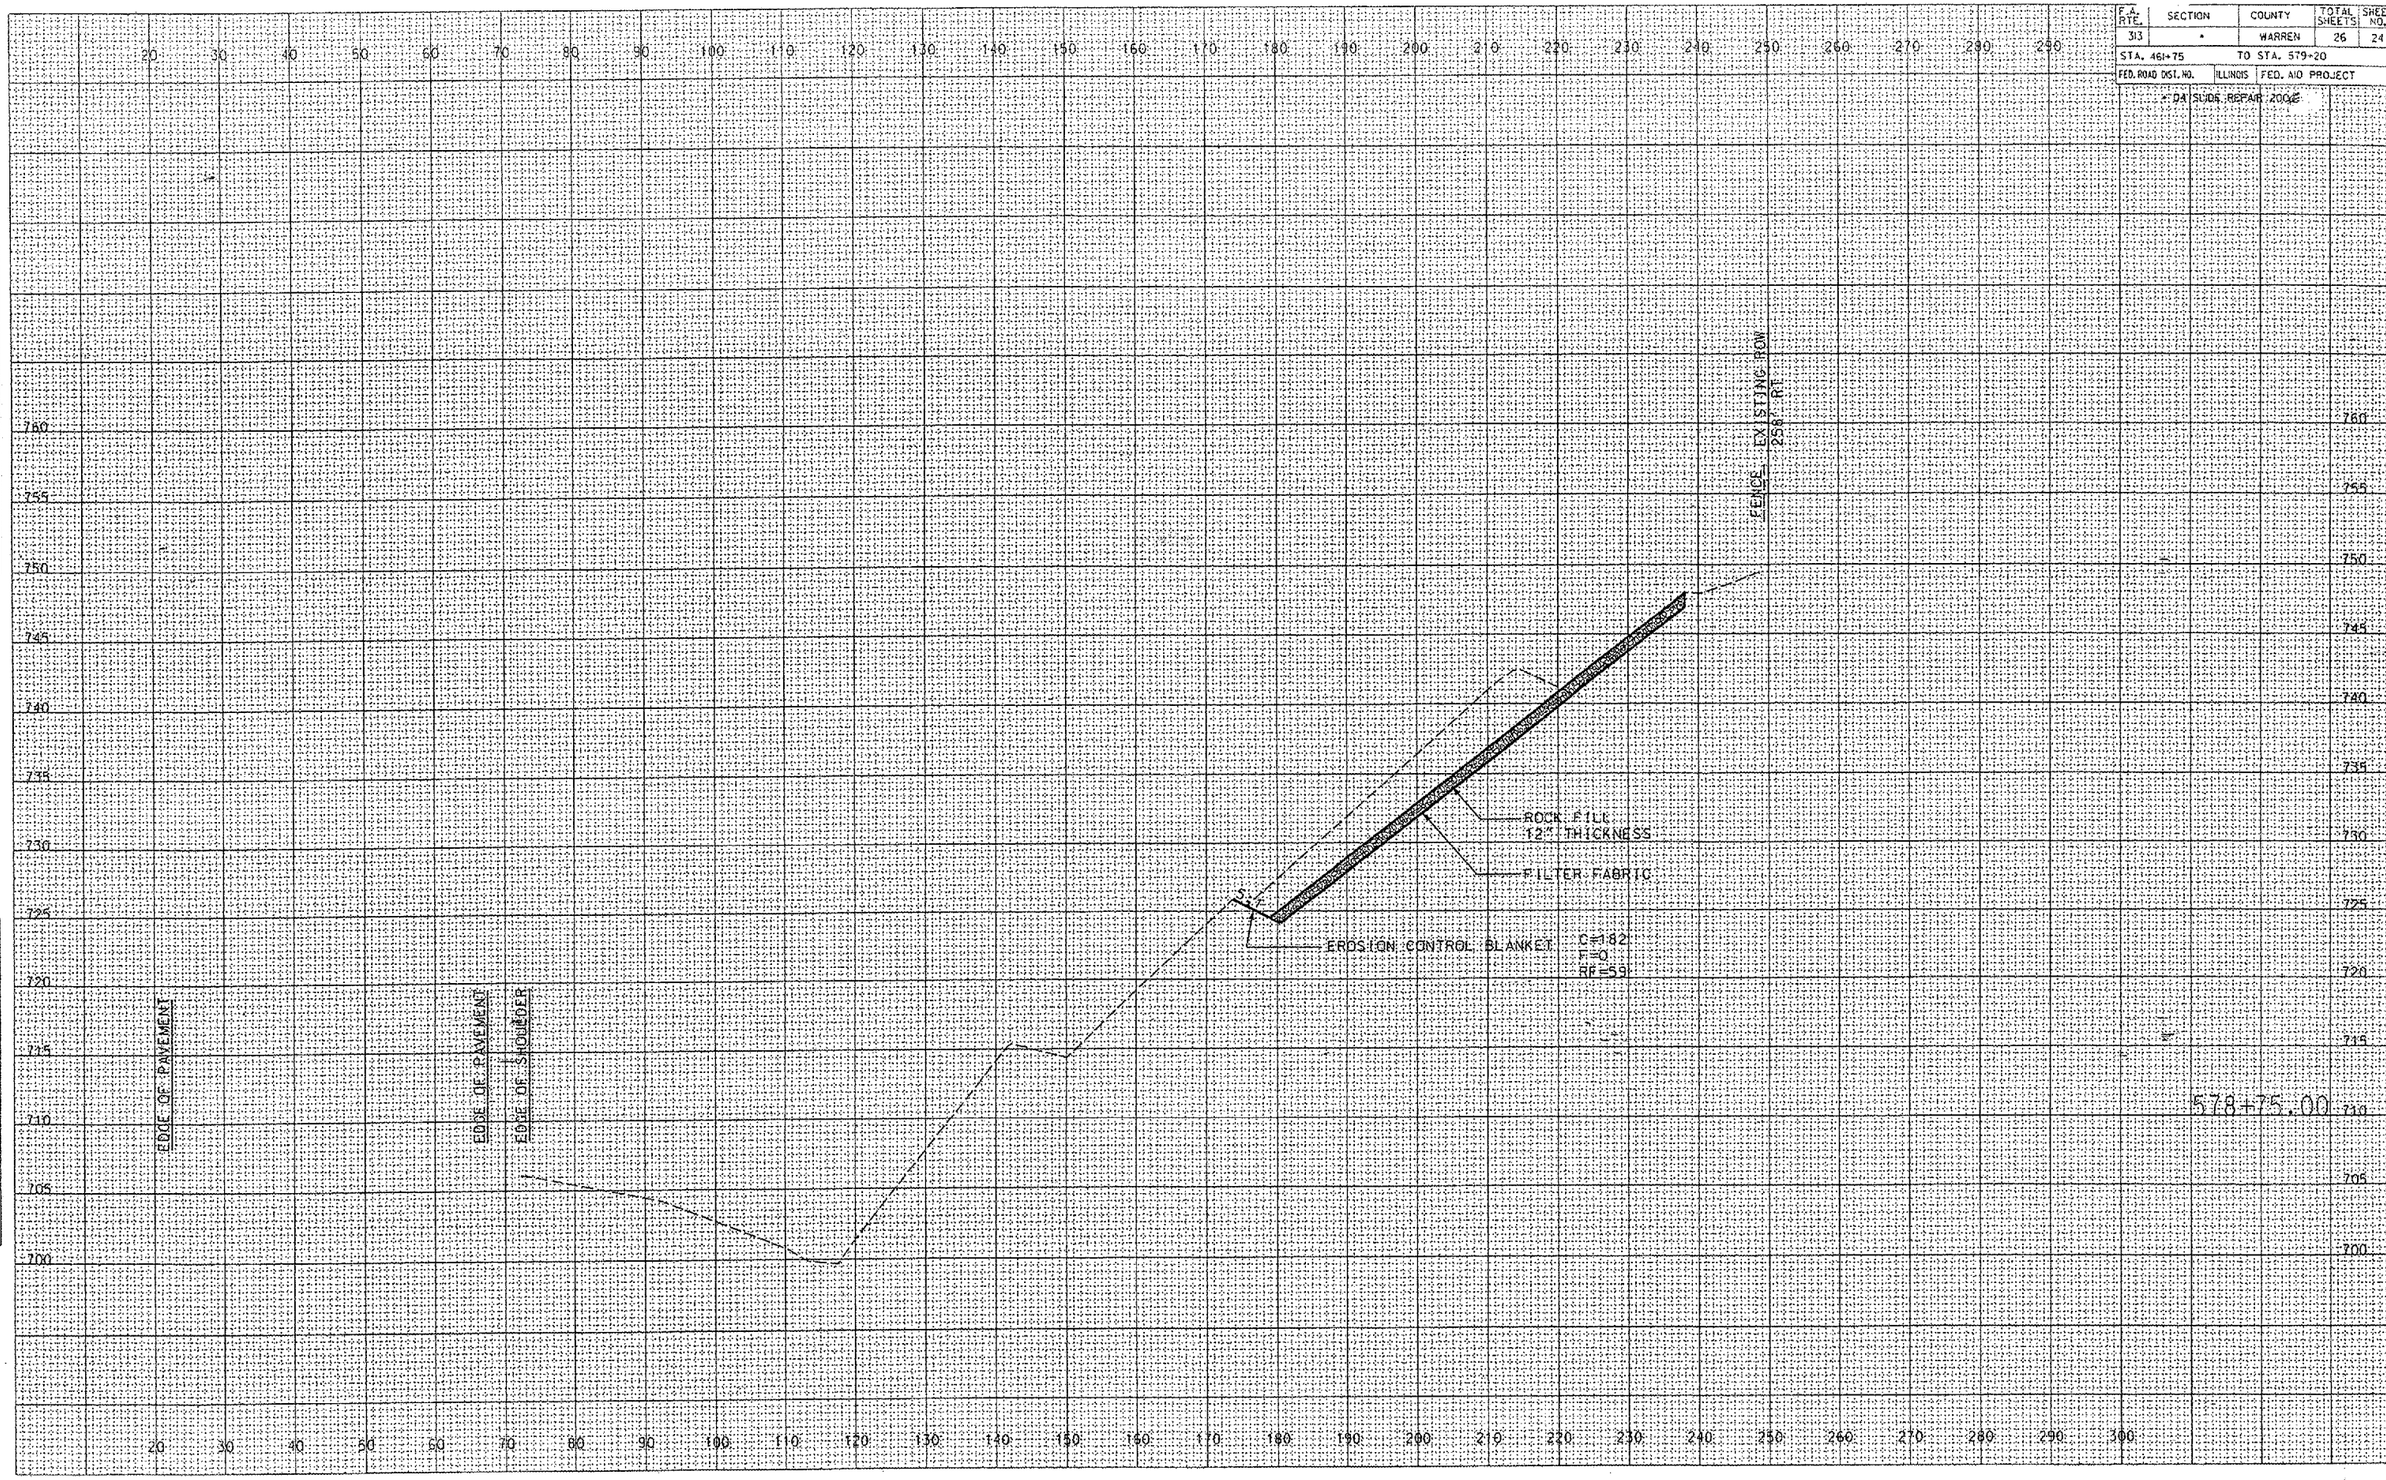

FINAL SURVEY | NOTE BOOK NO. | SURVEYED | PLOTTED | TEMPLATE | AREAS | AREAS CHECKED | BY | DATE

ORIGINAL SURVEY | NOTE BOOK NO. | SURVEYED | PLOTTED | TEMPLATE | AREAS | AREAS CHECKED | BY | DATE

...\PLANSET\newxsec7.dgn 4/14/2005 2:58:36 PM