C.H.	SECTION	COUNTY	TOTAL SHEETS	SHEET NO.
14	99-00076-11-BR	LAKE	66	58
STA.		TO STA.		
FED. ROAD DIST. NO.	ILLINOIS	FED. AID PROJECT		

CONTRACT NO. 83763

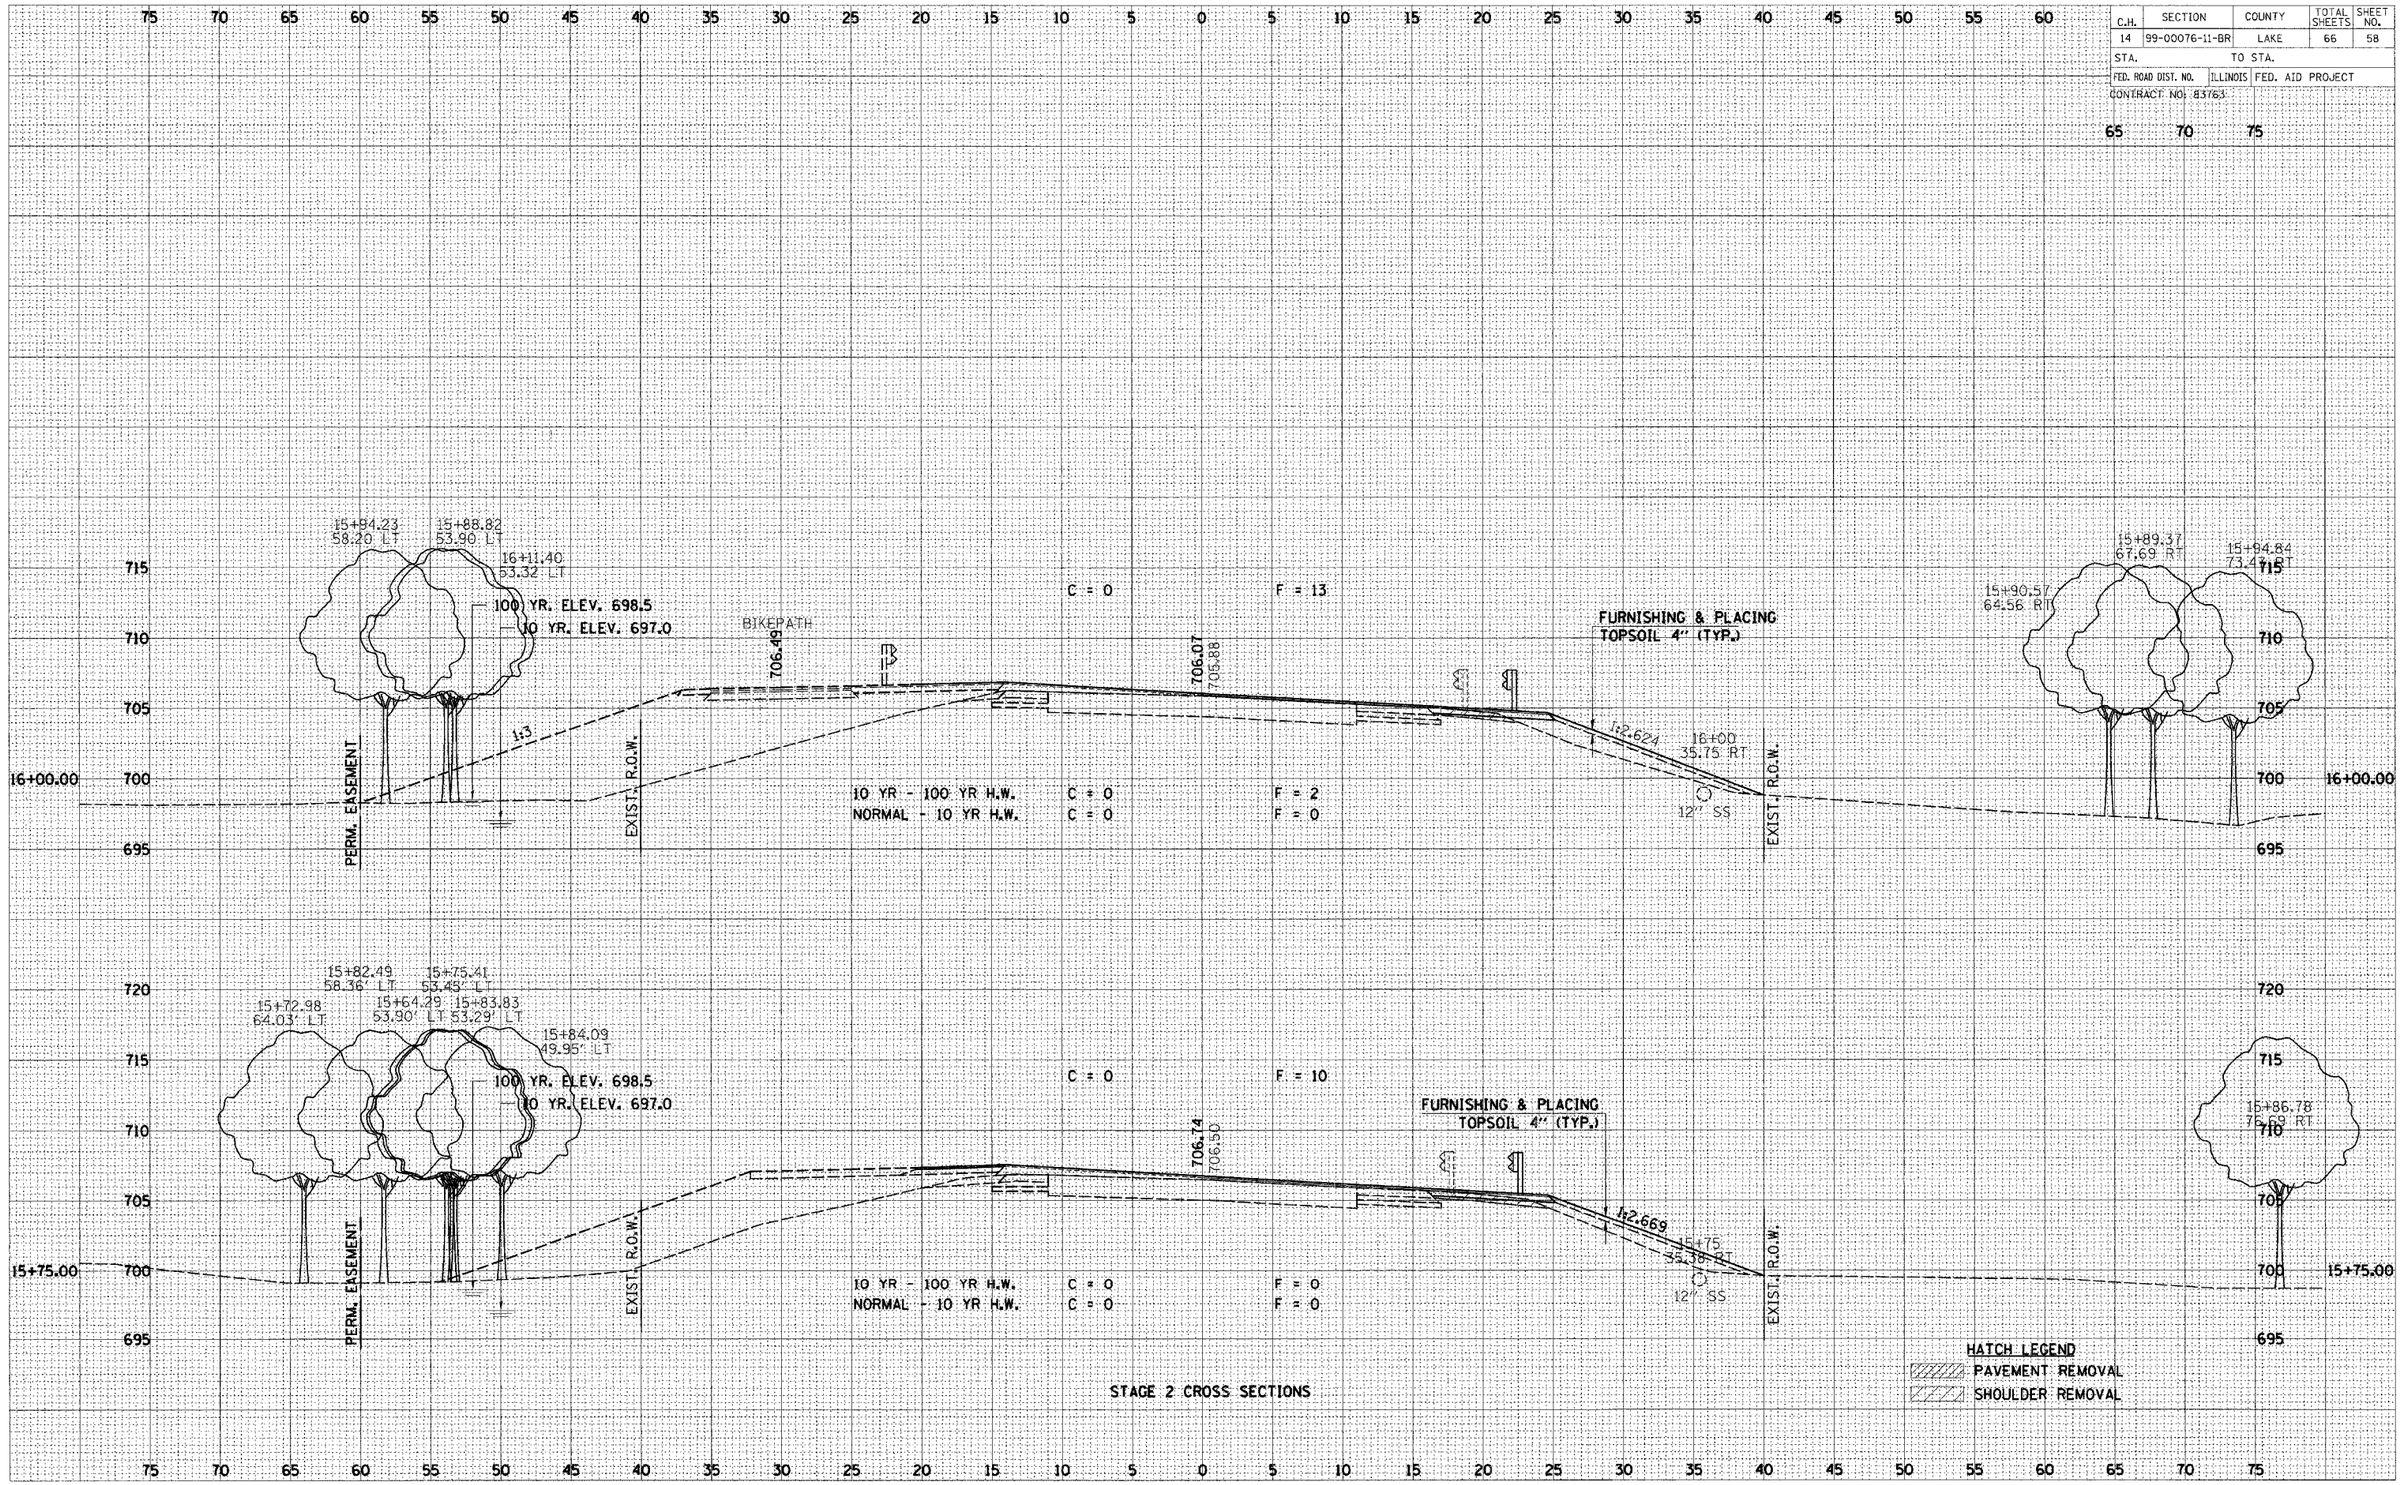

STAGE 2 CROSS SECTIONS

FINAL SURVEY	BY	DATE
SURVEYED		
PLOTTED		
TURNED		
EARTHWORK		
NOTE BOOK	AREAS CHECKED	
NO.		

ORIGINAL SURVEY	BY	DATE
SURVEYED		
PLOTTED		
TURNED		
EARTHWORK		
NOTE BOOK	AREAS CHECKED	
NO.		

...\P\12070043\07043XS_stage2.DGN 05/25/2005 12:28:13 PM