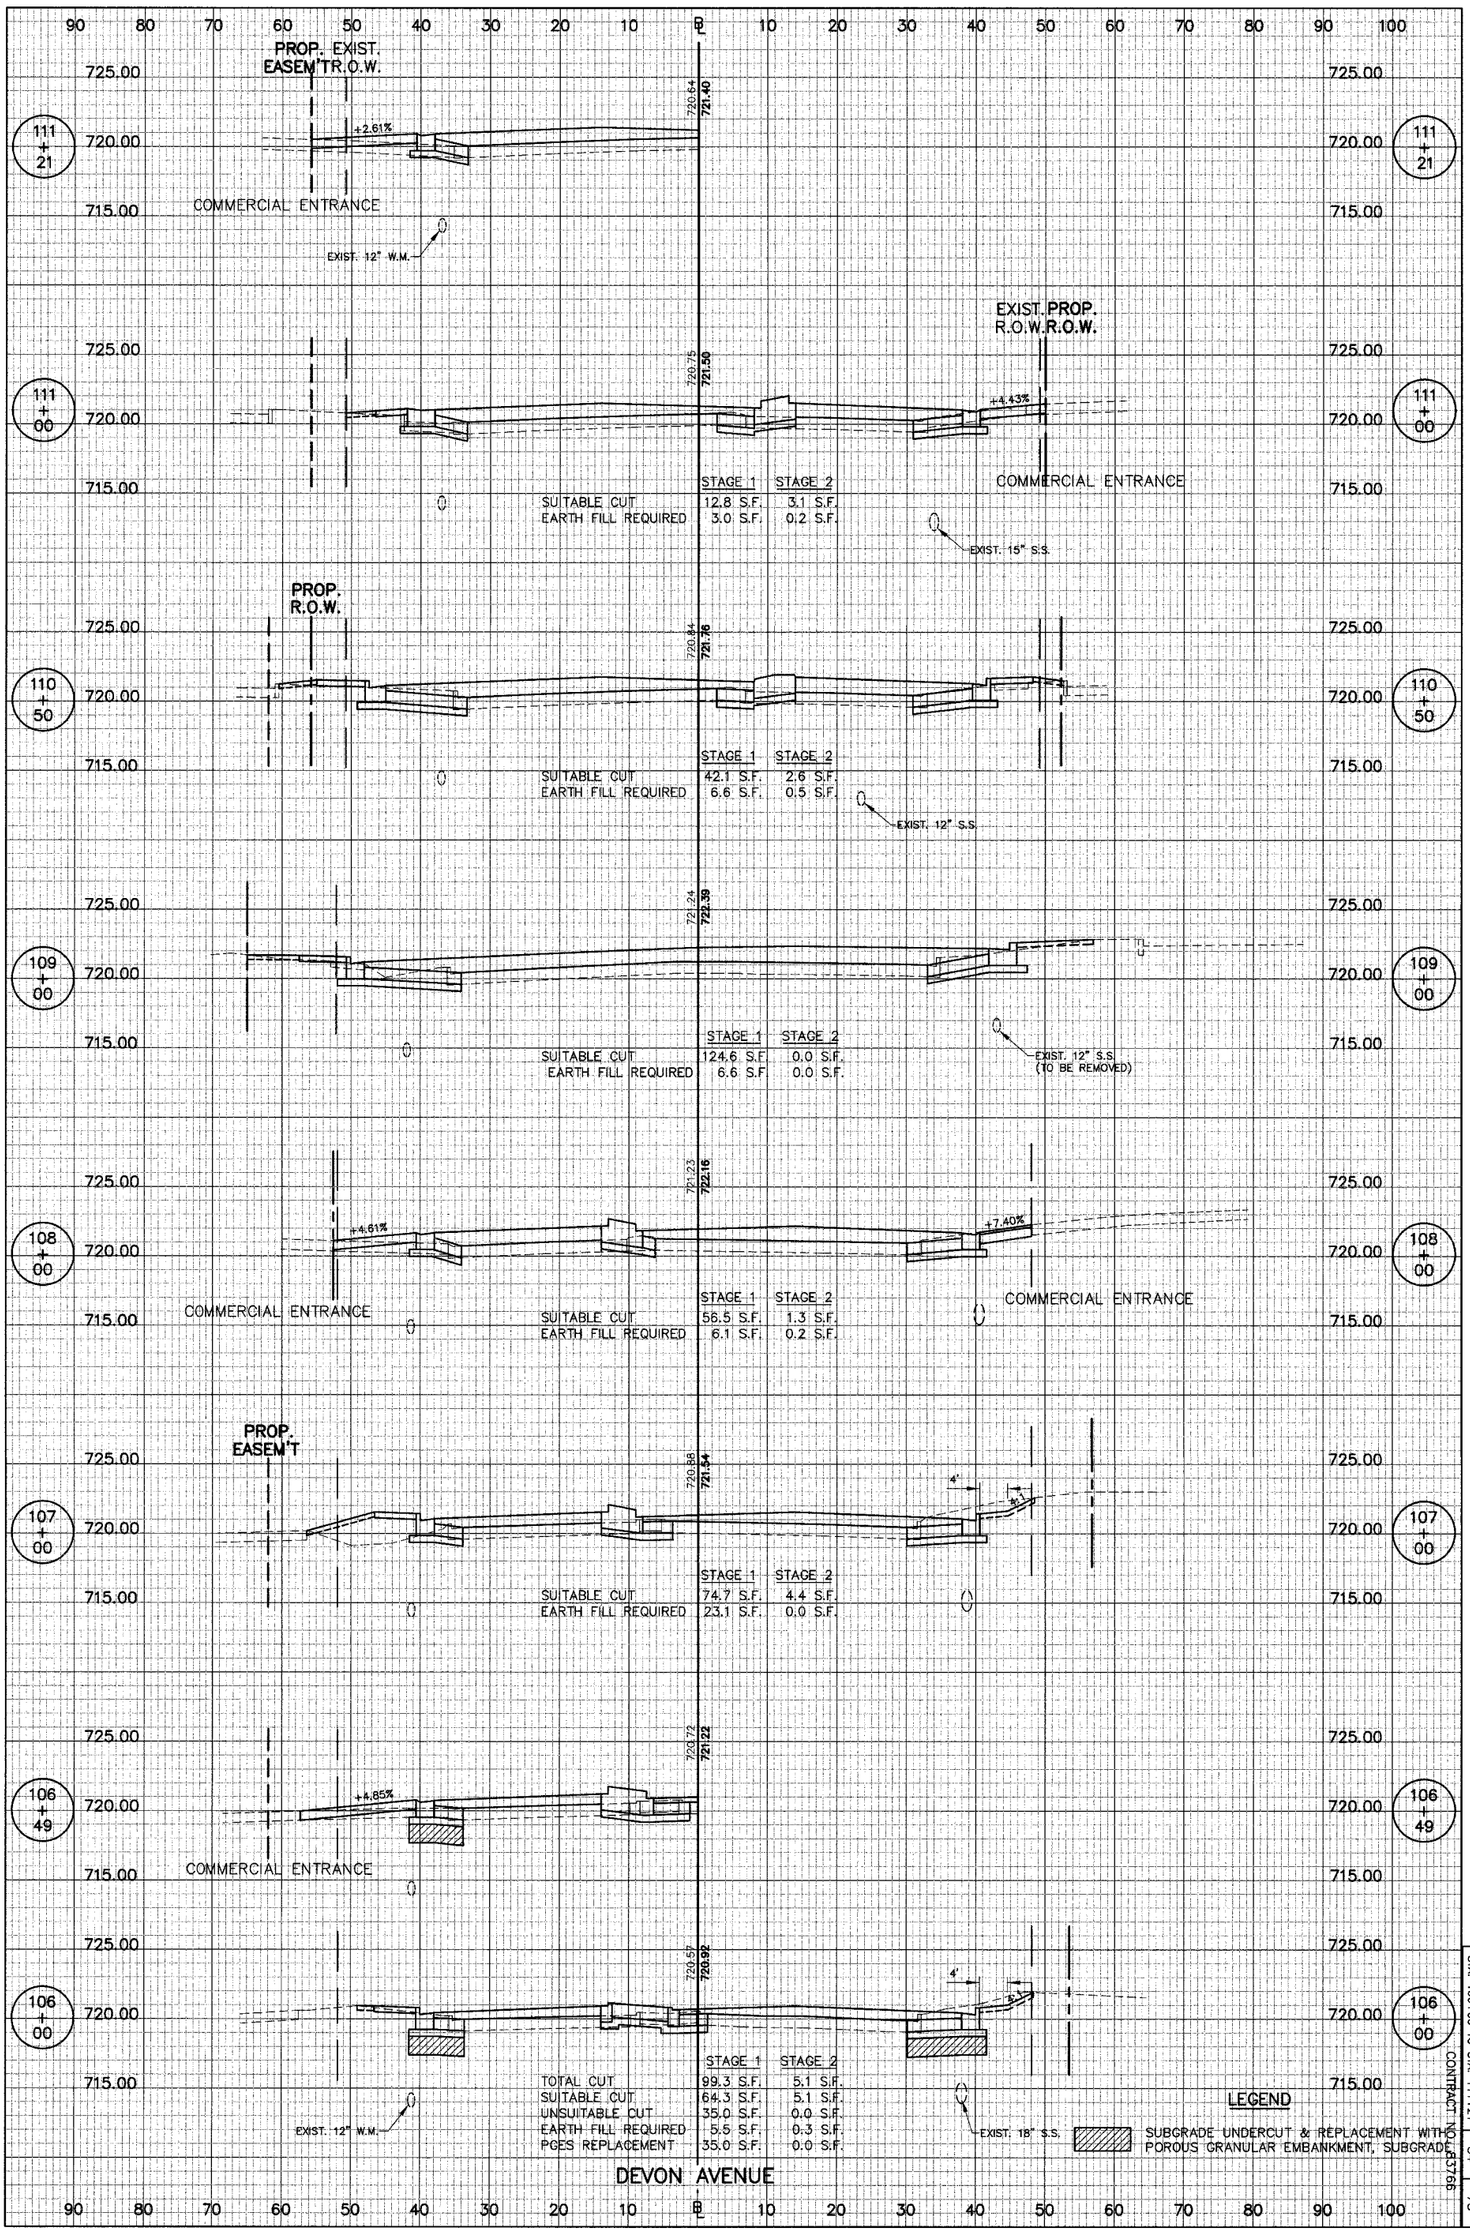

	STAGE 1	STAGE 2
SUITABLE CUT	12.8 S.F.	3.1 S.F.
EARTH FILL REQUIRED	3.0 S.F.	0.2 S.F.

	STAGE 1	STAGE 2
SUITABLE CUT	42.1 S.F.	2.6 S.F.
EARTH FILL REQUIRED	6.6 S.F.	0.5 S.F.

	STAGE 1	STAGE 2
SUITABLE CUT	124.6 S.F.	0.0 S.F.
EARTH FILL REQUIRED	6.6 S.F	0.0 S.F.

	STAGE 1	STAGE 2
SUITABLE CUT	56.5 S.F.	1.3 S.F.
EARTH FILL REQUIRED	6.1 S.F.	0.2 S.F.

	STAGE 1	STAGE 2
SUITABLE CUT	74.7 S.F.	4.4 S.F.
EARTH FILL REQUIRED	23.1 S.F.	0.0 S.F.

	STAGE 1	STAGE 2
TOTAL CUT	99.3 S.F.	5.1 S.F.
SUITABLE CUT	64.3 S.F.	5.1 S.F.
UNSUITABLE CUT	35.0 S.F.	0.0 S.F.
EARTH FILL REQUIRED	5.5 S.F.	0.3 S.F.
PGES REPLACEMENT	35.0 S.F.	0.0 S.F.

LEGEND

SUBGRADE UNDERCUT & REPLACEMENT WITH POROUS GRANULAR EMBANKMENT, SUBGRADE

DEVON AVENUE
STA. 106+00 TO STA. 111+21
CONTRACT NO. 63766
TOTAL SHEETS 84
SHEET NO. 78