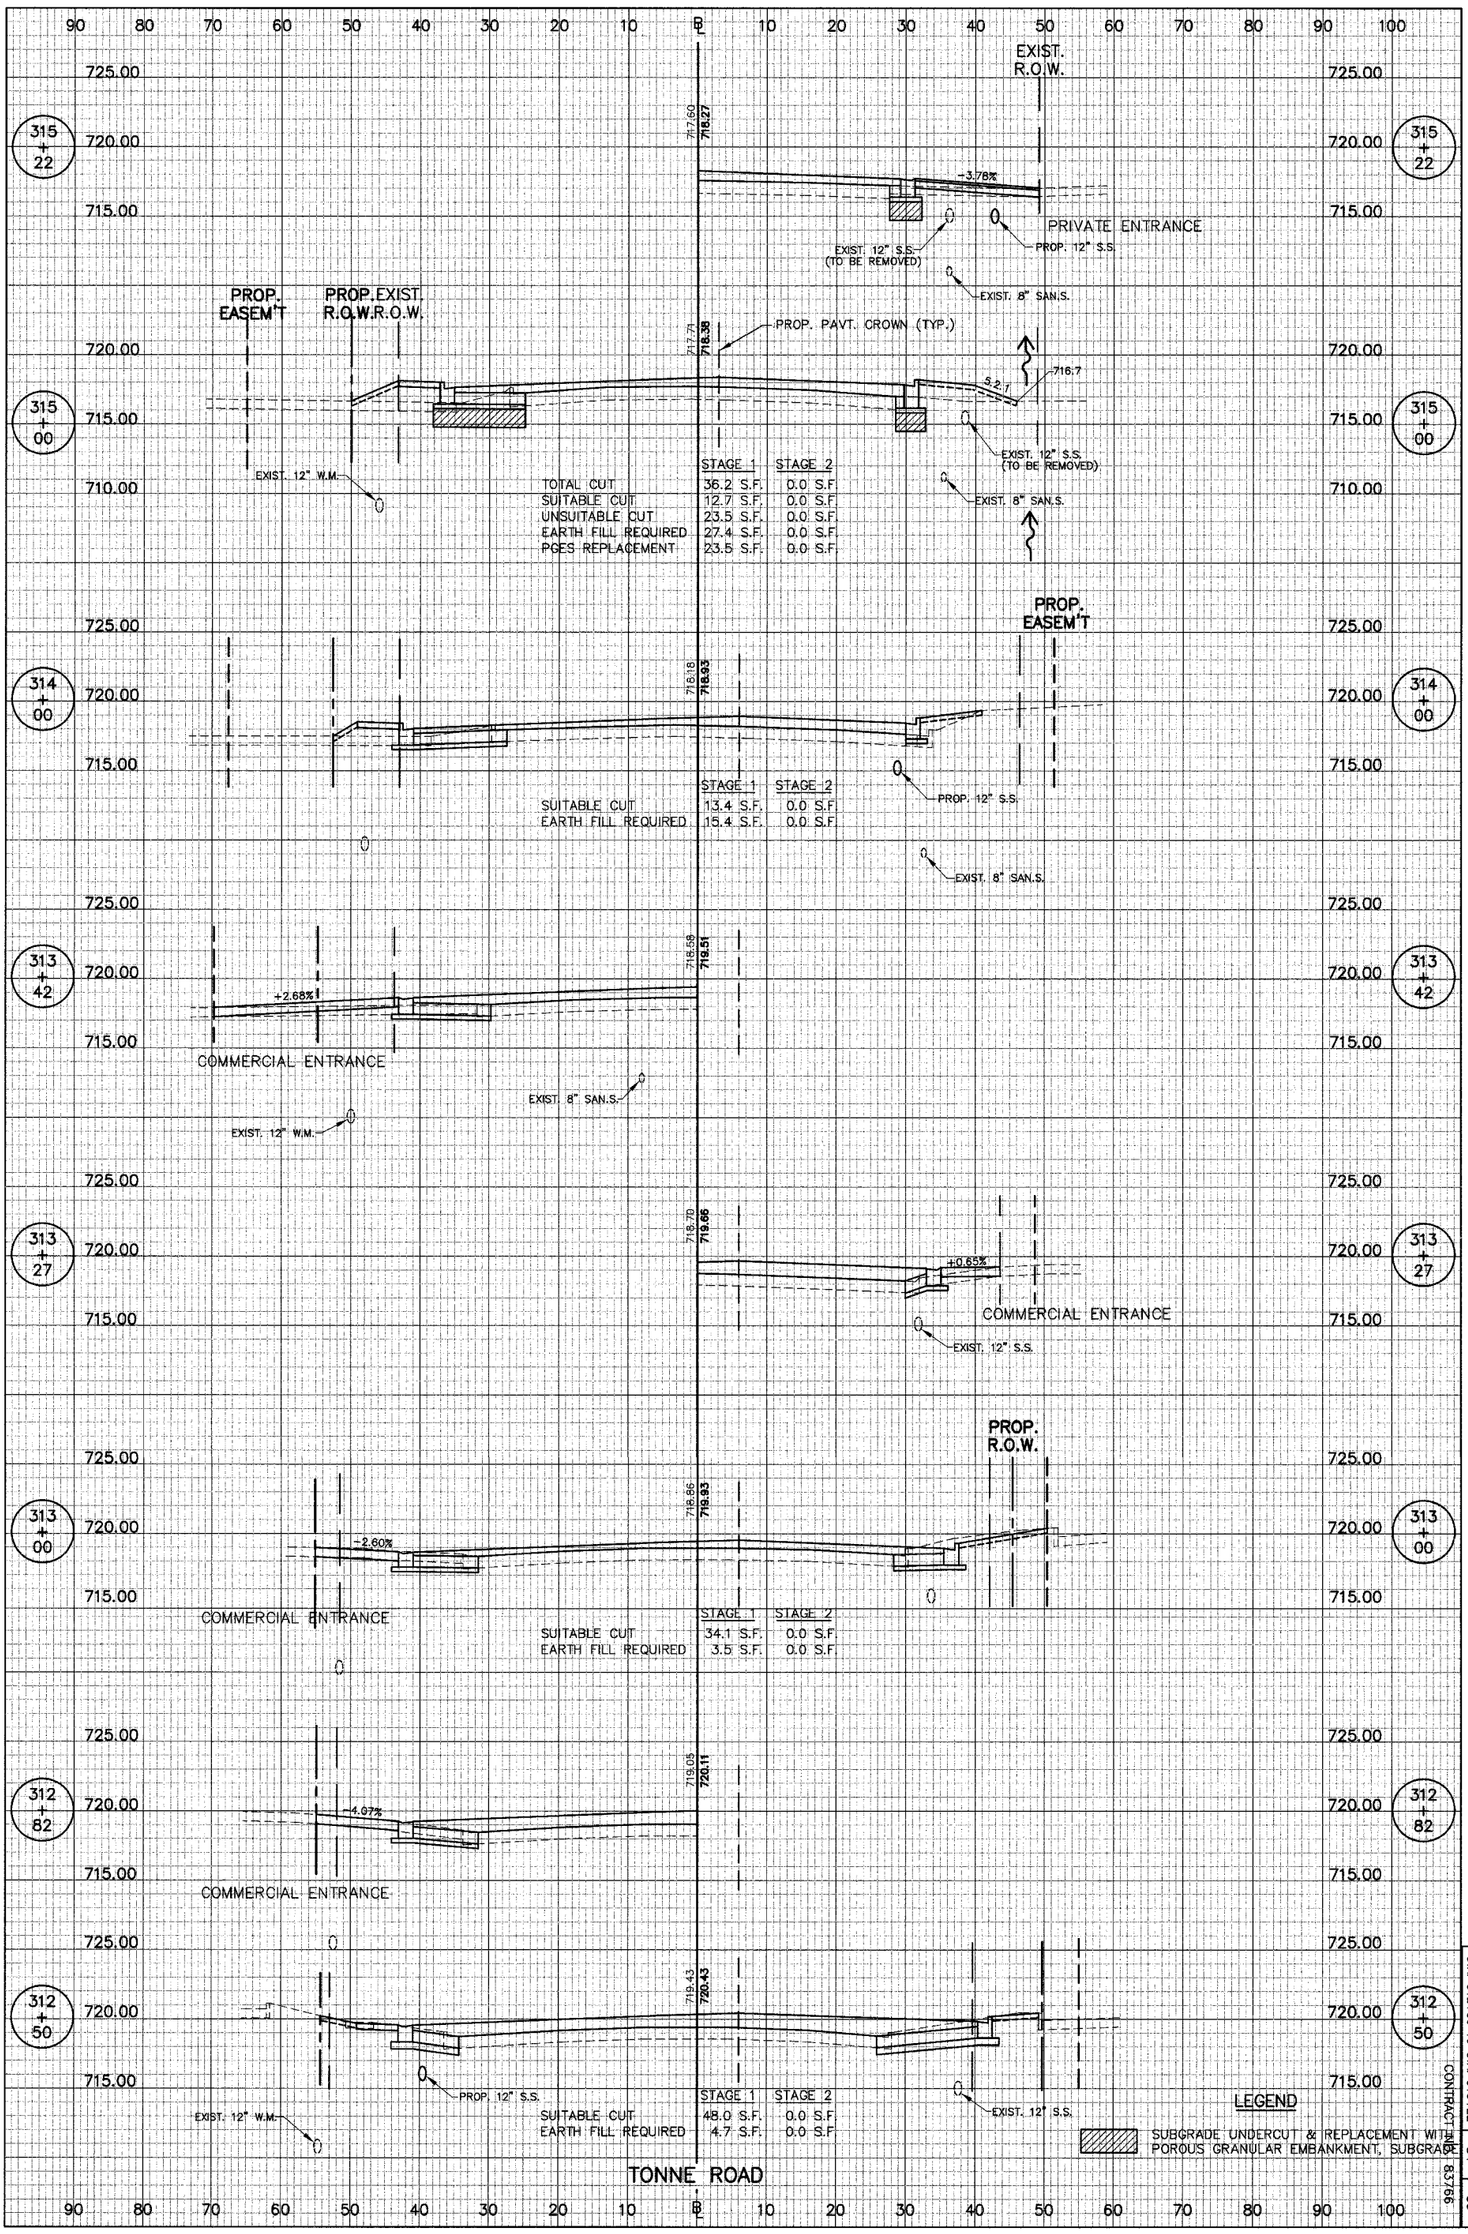

	STAGE 1	STAGE 2
TOTAL CUT	36.2 S.F.	0.0 S.F.
SUITABLE CUT	12.7 S.F.	0.0 S.F.
UNSUITABLE CUT	23.5 S.F.	0.0 S.F.
EARTH FILL REQUIRED	27.4 S.F.	0.0 S.F.
PGES REPLACEMENT	23.5 S.F.	0.0 S.F.

	STAGE 1	STAGE 2
SUITABLE CUT	13.4 S.F.	0.0 S.F.
EARTH FILL REQUIRED	15.4 S.F.	0.0 S.F.

	STAGE 1	STAGE 2
SUITABLE CUT	34.1 S.F.	0.0 S.F.
EARTH FILL REQUIRED	3.5 S.F.	0.0 S.F.

	STAGE 1	STAGE 2
SUITABLE CUT	48.0 S.F.	0.0 S.F.
EARTH FILL REQUIRED	4.7 S.F.	0.0 S.F.

LEGEND

SUBGRADE UNDERCUT & REPLACEMENT WITH POROUS GRANULAR EMBANKMENT, SUBGRADE

TONNE ROAD
STA. 312+50 TO STA. 315+22

CONTRACT 83766

TOTAL SHEETS 84

SHEET NO. 83