February 04, 2010 12:12:44 p.m.
D:\LDZ\03050181_PHASE1\DWG\PP-BASE_ROUTE64.DWG

F.A.P. ROUTE	COUNTY SECTION	COUNTY	TOTAL SHTS.	SHEET NO.
336	99-00243-00-PV / CONTRACT NO. 83782	KANE	268	81
PLAN & PROFILE STA. 358+50 TO STA. 363+00				
F.H.W.A. REG.5	ILLINOIS	PROJECT F-0336(008)		

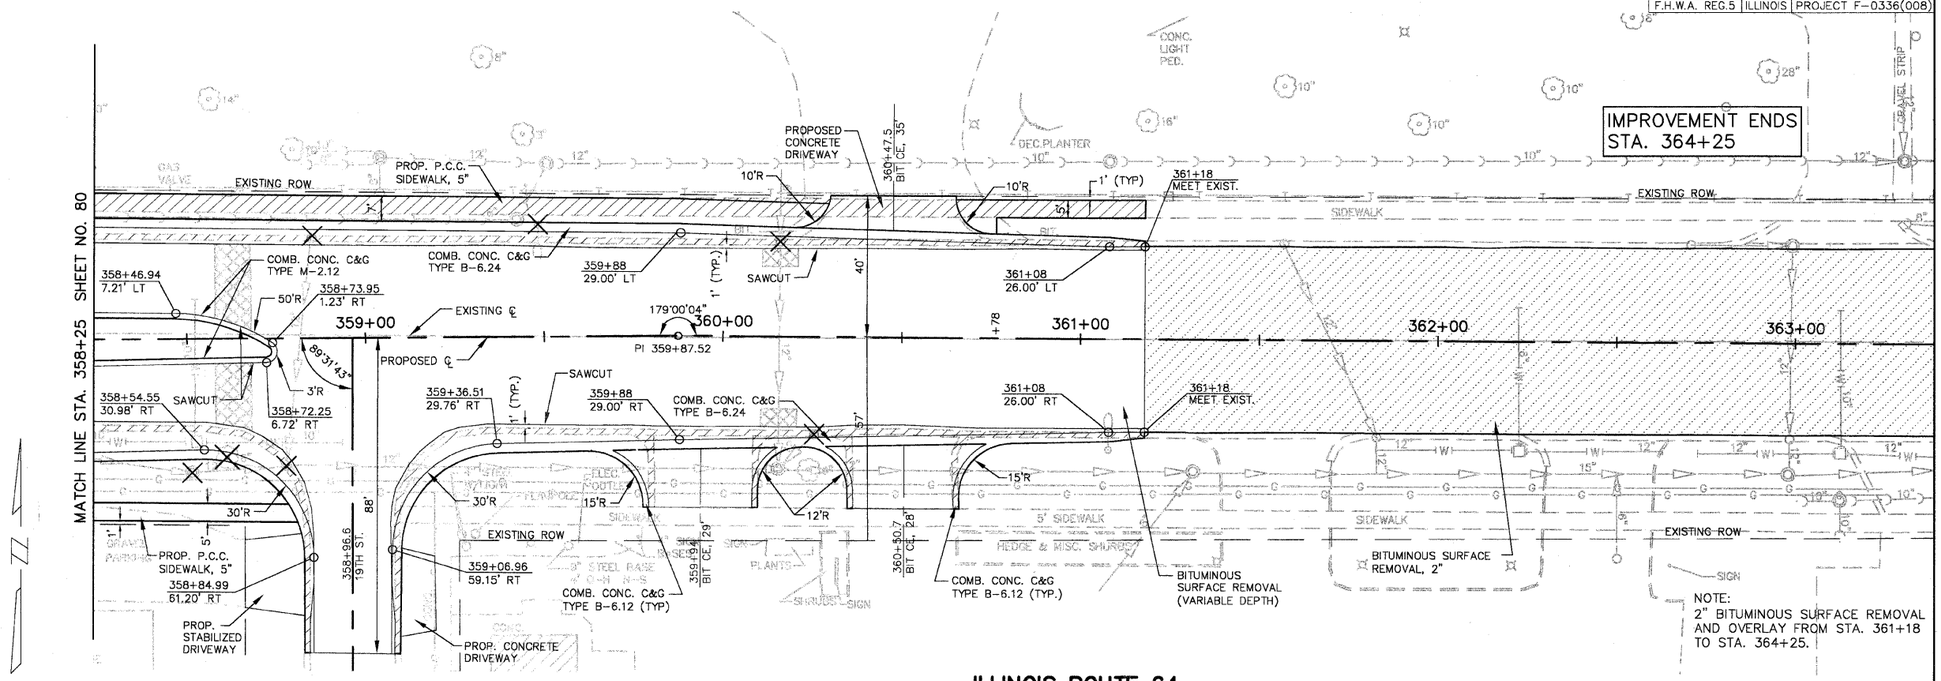

ILLINOIS ROUTE 64
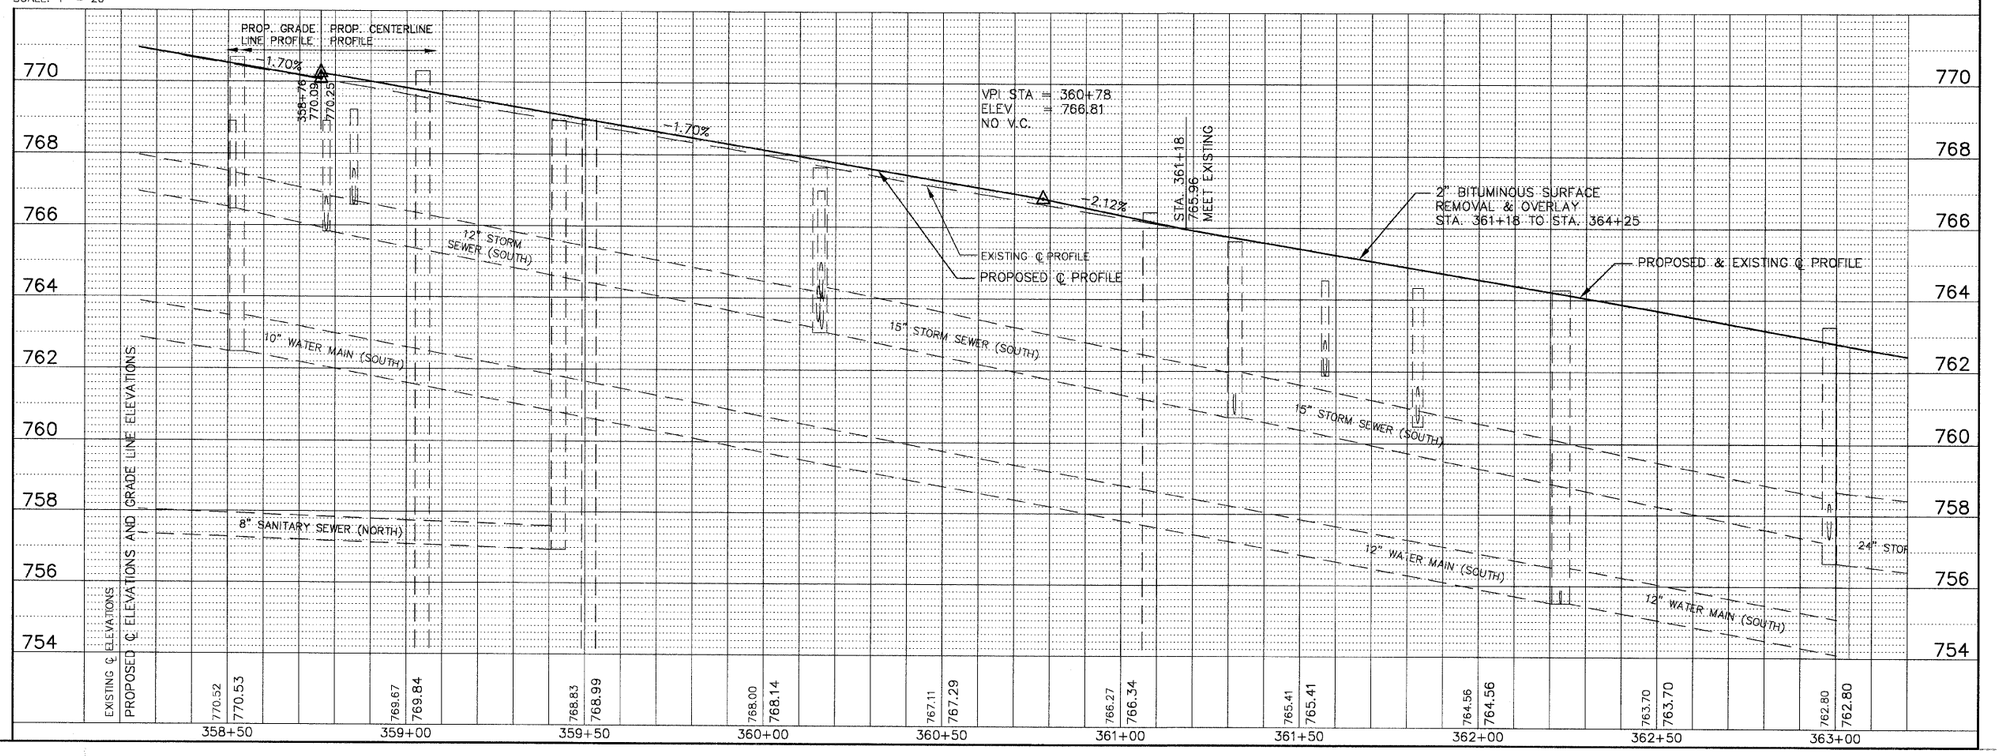
SCALE: 1" = 20'