| FAU | SECTION | COUNTY | TOTAL SHEETS | SHEET NO. |
|---|---|---|---|---|
| 3706 | 00-00068-07-BR | LAKE | 50 | 36 |
| STA. 121+00.00 | | TO STA. 121+50.00 | | |
| FED. ROAD DIST. NO. | | ILLINOIS | CONTRACT NO. 83806 | |

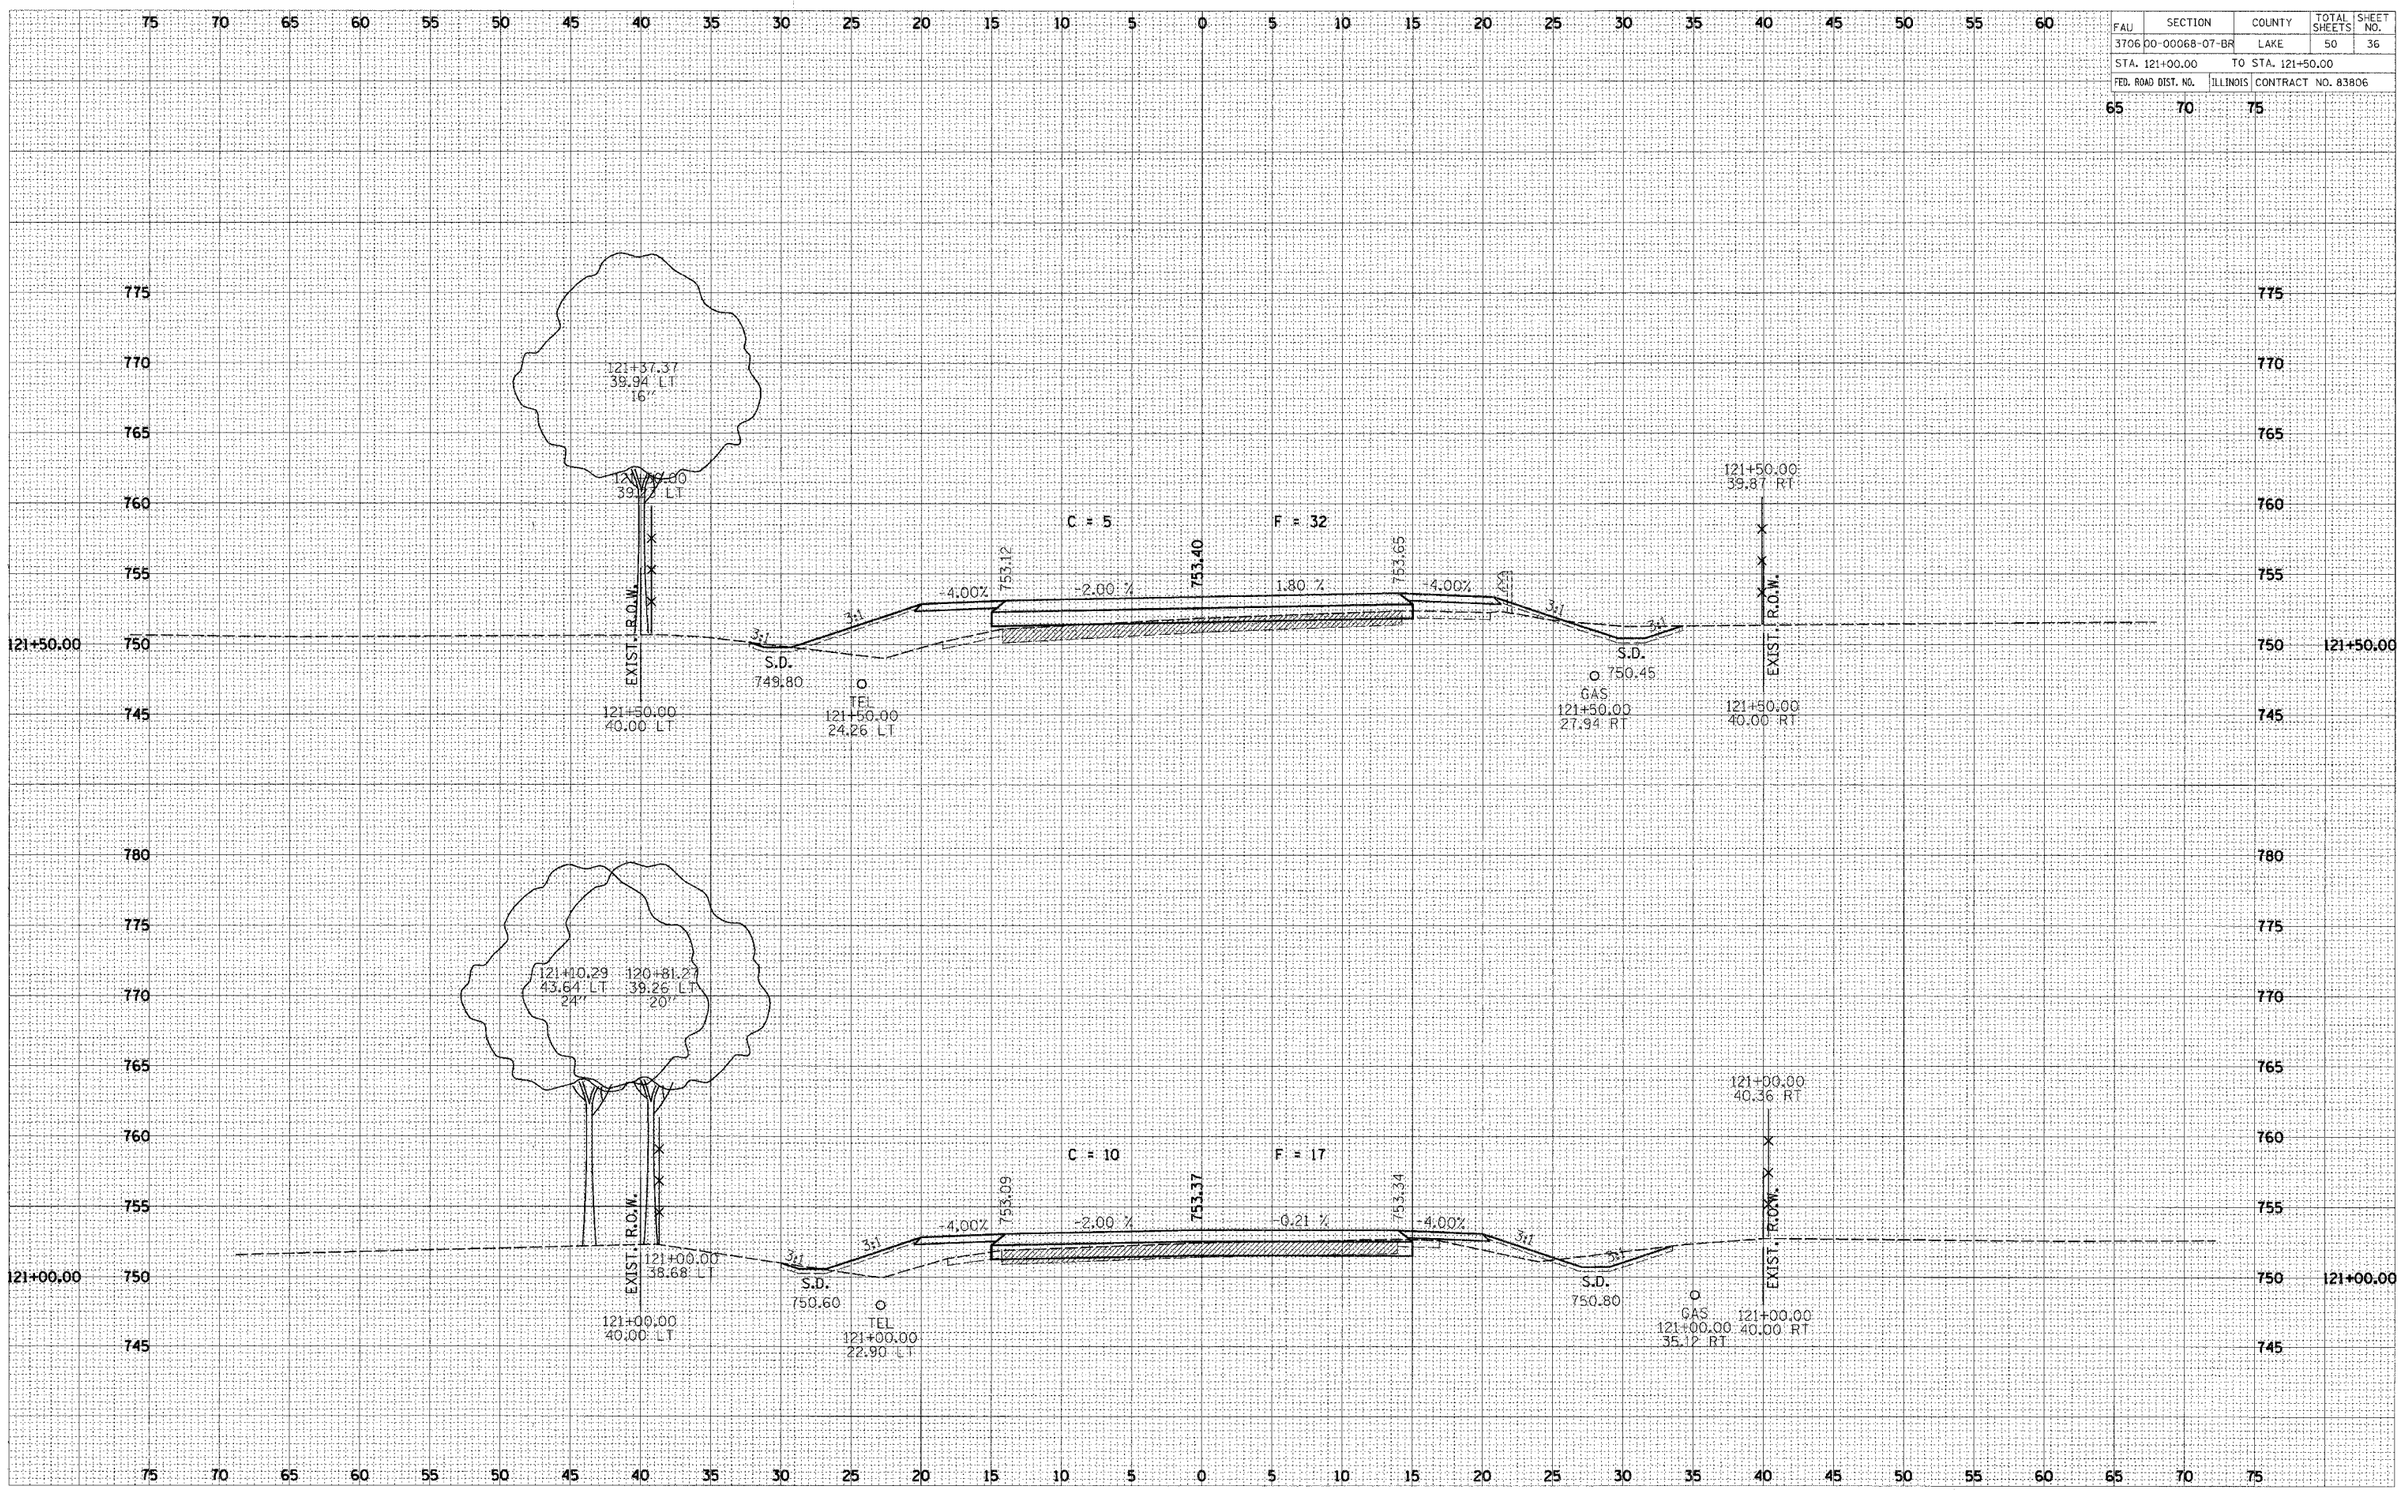


| FINAL SURVEY | BY | DATE |
|---|---|---|
| SURVEYED | | |
| PLOTTED | | |
| TEMPLATE | | |
| AREAS | | |
| AREAS CHECKED | | |
| NOTE BOOK | | |
| NO. | | |

| ORIGINAL SURVEY | BY | DATE |
|---|---|---|
| SURVEYED | | |
| PLOTTED | | |
| TEMPLATE | | |
| AREAS | | |
| AREAS CHECKED | | |
| NOTE BOOK | | |
| NO. | | |

a:\DGN\P\1297\047\07047ns.cgn 05/31/2005 12:00:43 PM