85364

F.A.U RTE.	SECTION	COUNTY	TOTAL SHEETS
5352	04-00168-00-RS	DEKALB	67
STA. 13+14		TO STA. 13+64	
FED. ROAD DIST. NO. 5	ILLINOIS	FED. AID PROJECT	

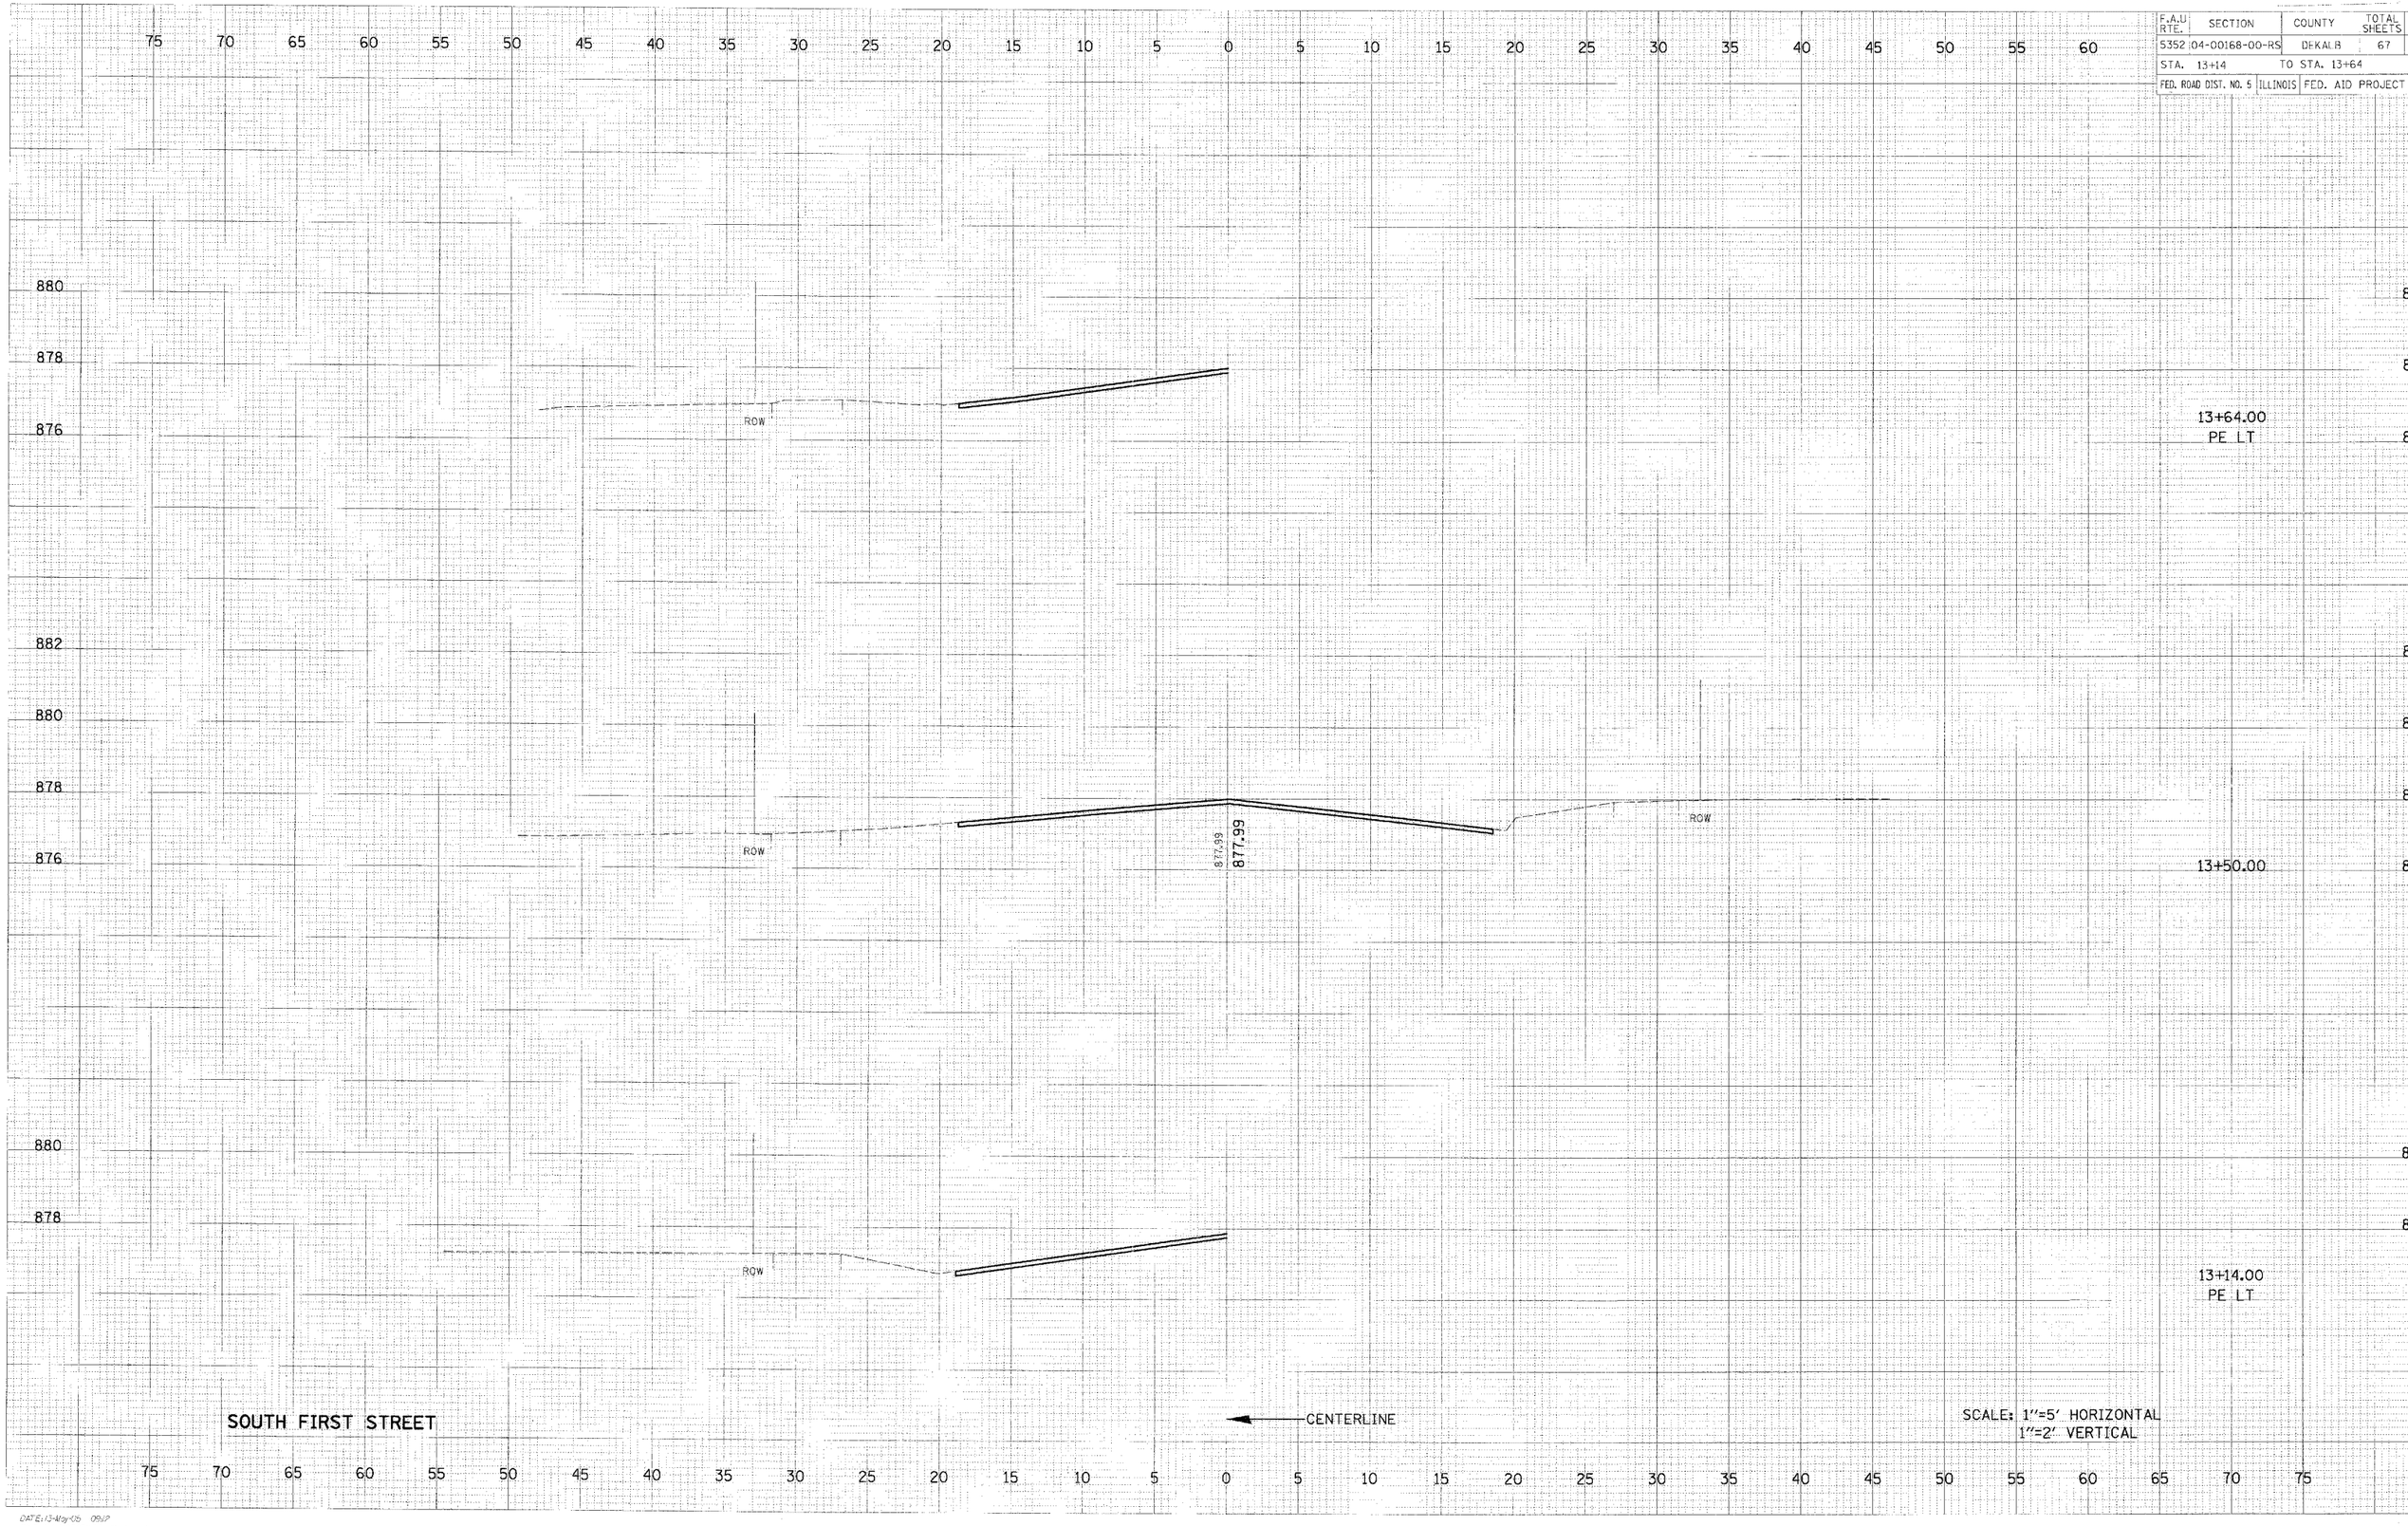

NOTE BOOK: TRAP 11F
AREAS
LENGTHS CHECKED
MO.

NOTE BOOK: TRAP 11F
AREAS
LENGTHS CHECKED
MO.

DATE: 13-May-05 09:17
FILE: G:\MS\0303011\stnfirst-alt.dgn