CONTRACT NO. 91325

ROUTE NO.	SECTION	COUNTY	TOTAL SHEETS	SHEET NO.
CH 31	*	MACON	162	35
STA.		TO STA.		
FED. RD. DIST. NO. 7	ILLINOIS	PROJECT		

* 02-00175-00-PV

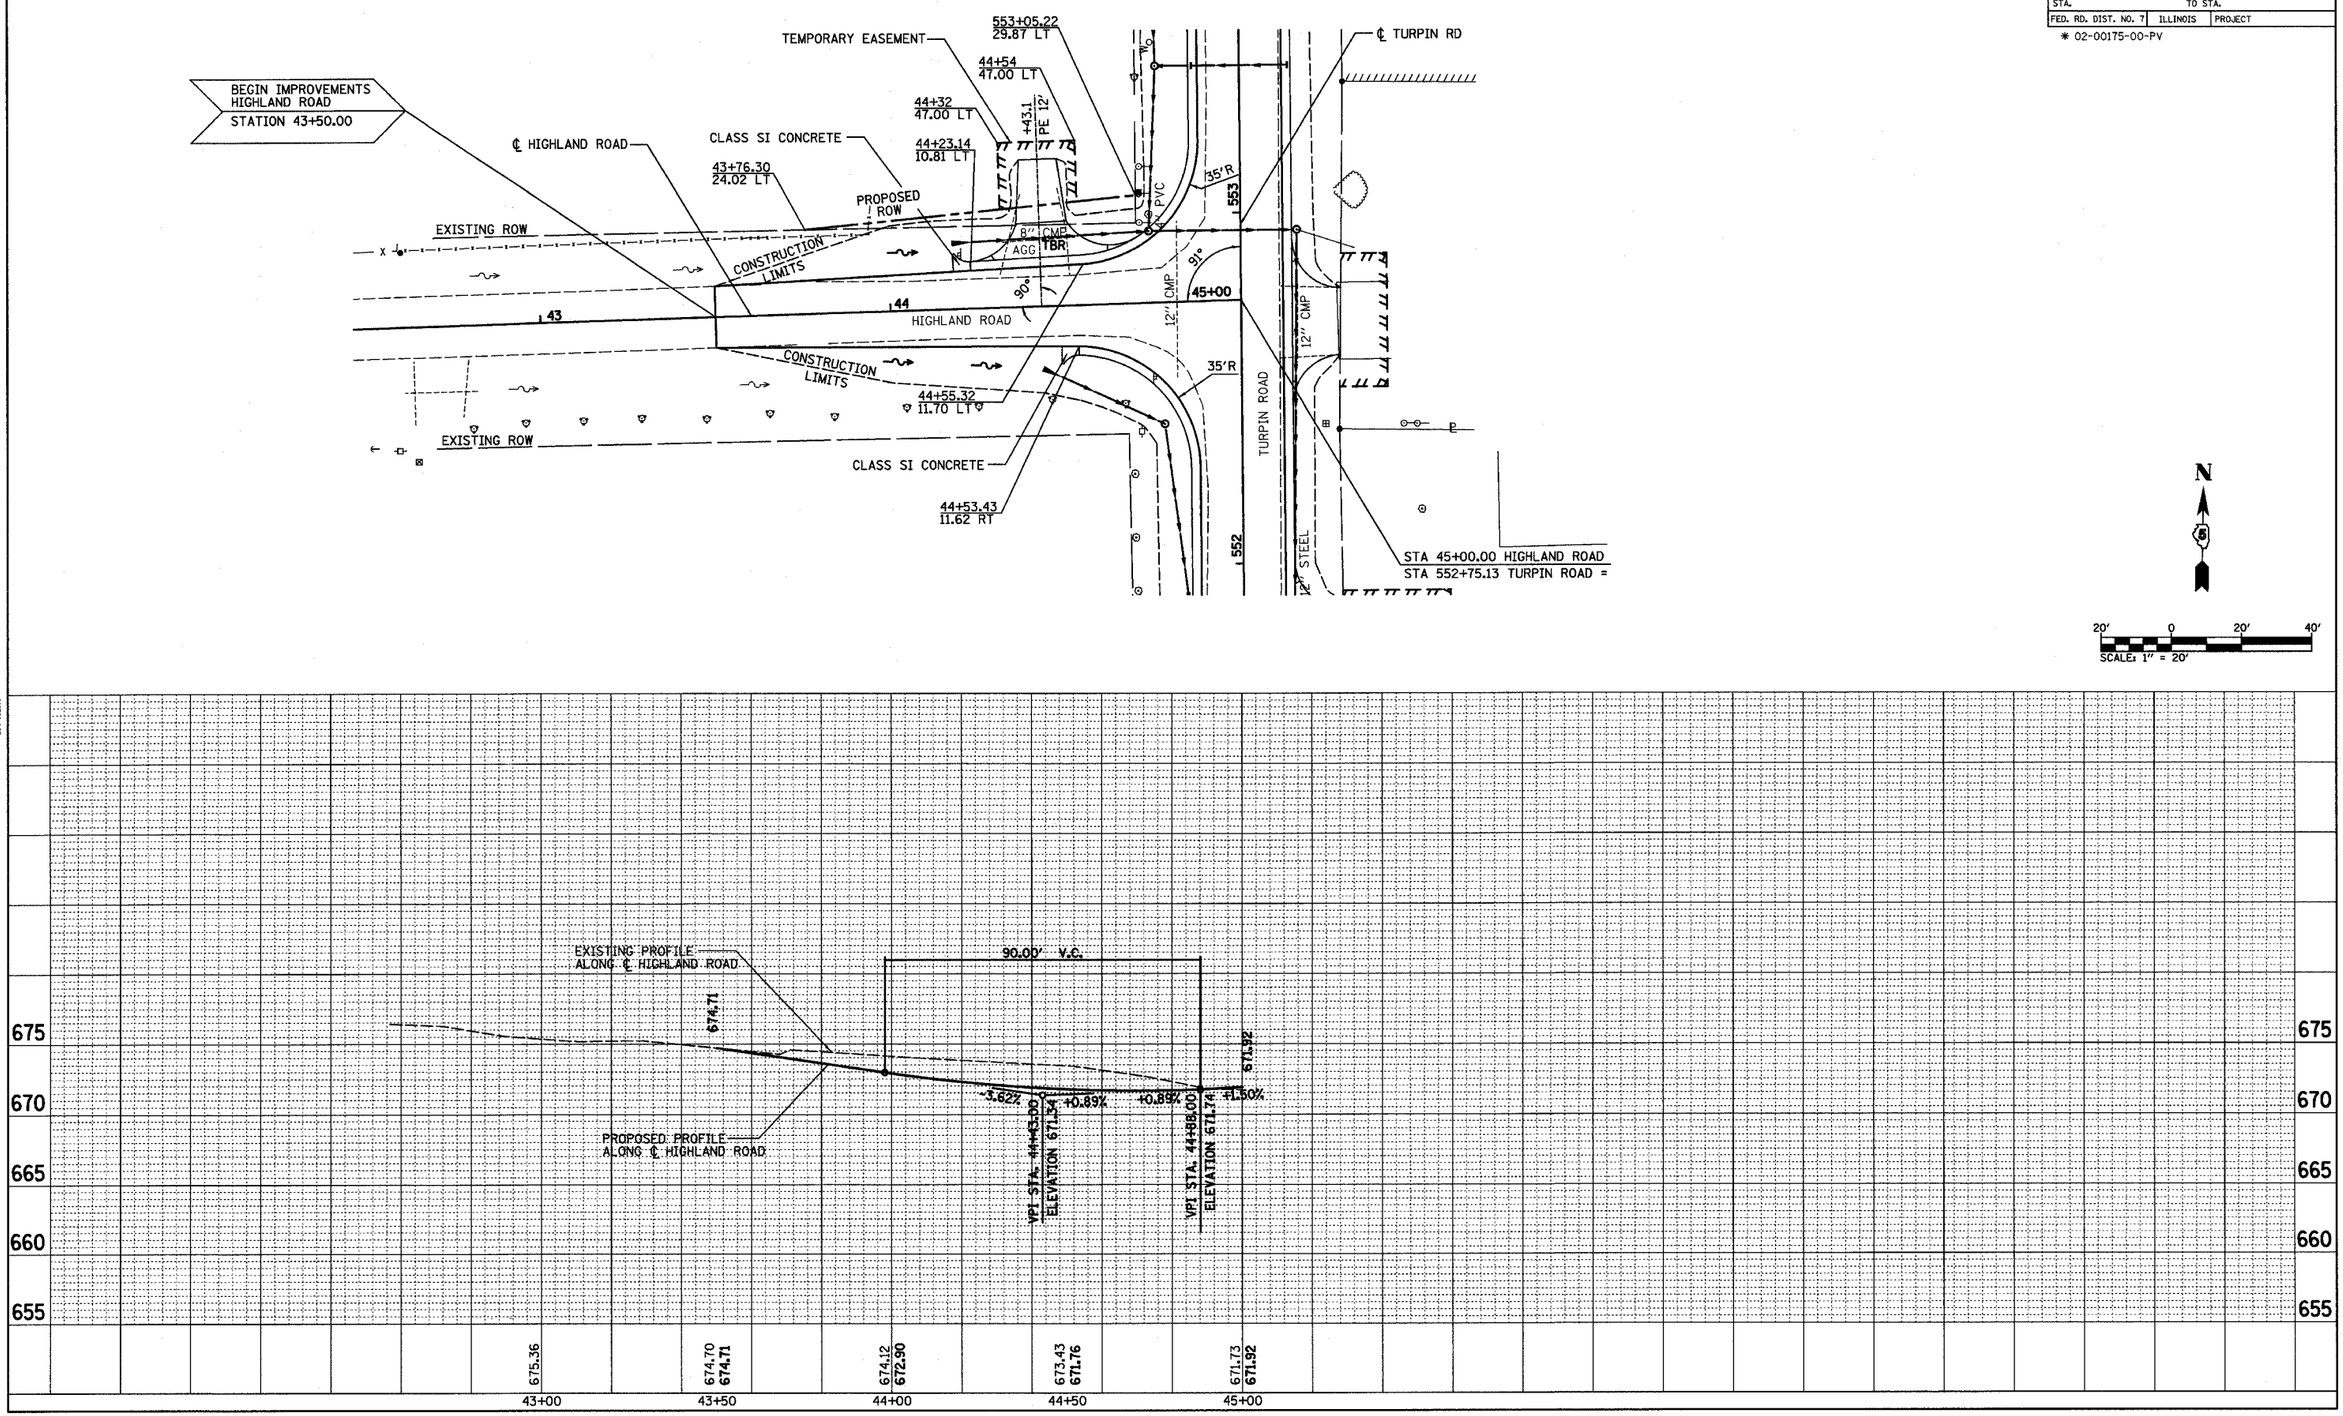

STA 43+50 TO STA 45+00 HIGHLAND DRIVE

HOMER L. CHASTAIN & ASSOCIATES, LLP
CONSULTING ENGINEERS
184-001397

DECATUR (217) 422-8544
CHICAGO (773) 714-0050

PLAN
NOTEBOOK NO.
SURVEYED
PLOTTED
ALIGNMENT CHECKED
RT. OF WAY CHECKED
BY
DATE

PROFILE
NOTEBOOK NO.
SURVEYED
PLOTTED
GRADES CHECKED
BM'S NOTED
STRUCTURE NOTATIONS CHK'D
BY
DATE