CONTRACT NO. 91325

ROUTE NO.	SECTION	COUNTY	TOTAL SHEETS	SHEET NO.
CH 31	*	MACON	162	38
STA.		TO STA.		
FED. RD. DIST. NO. 7	ILLINOIS	PROJECT		

* 02-00175-00-PV

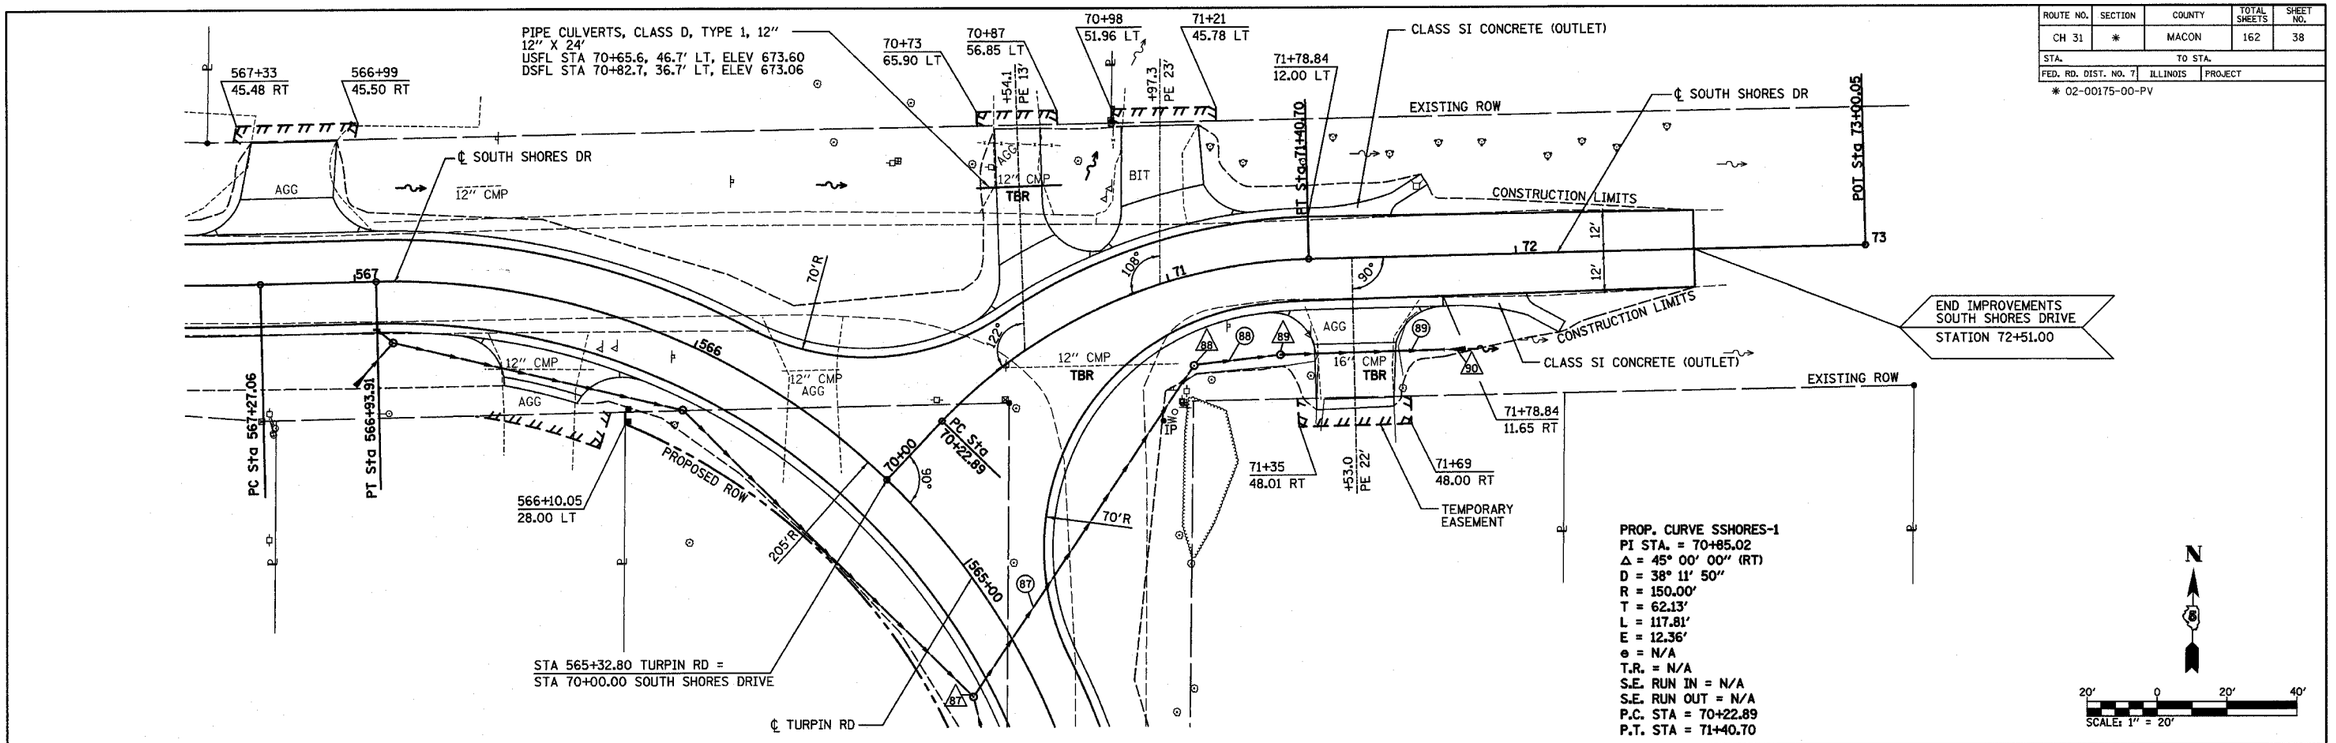

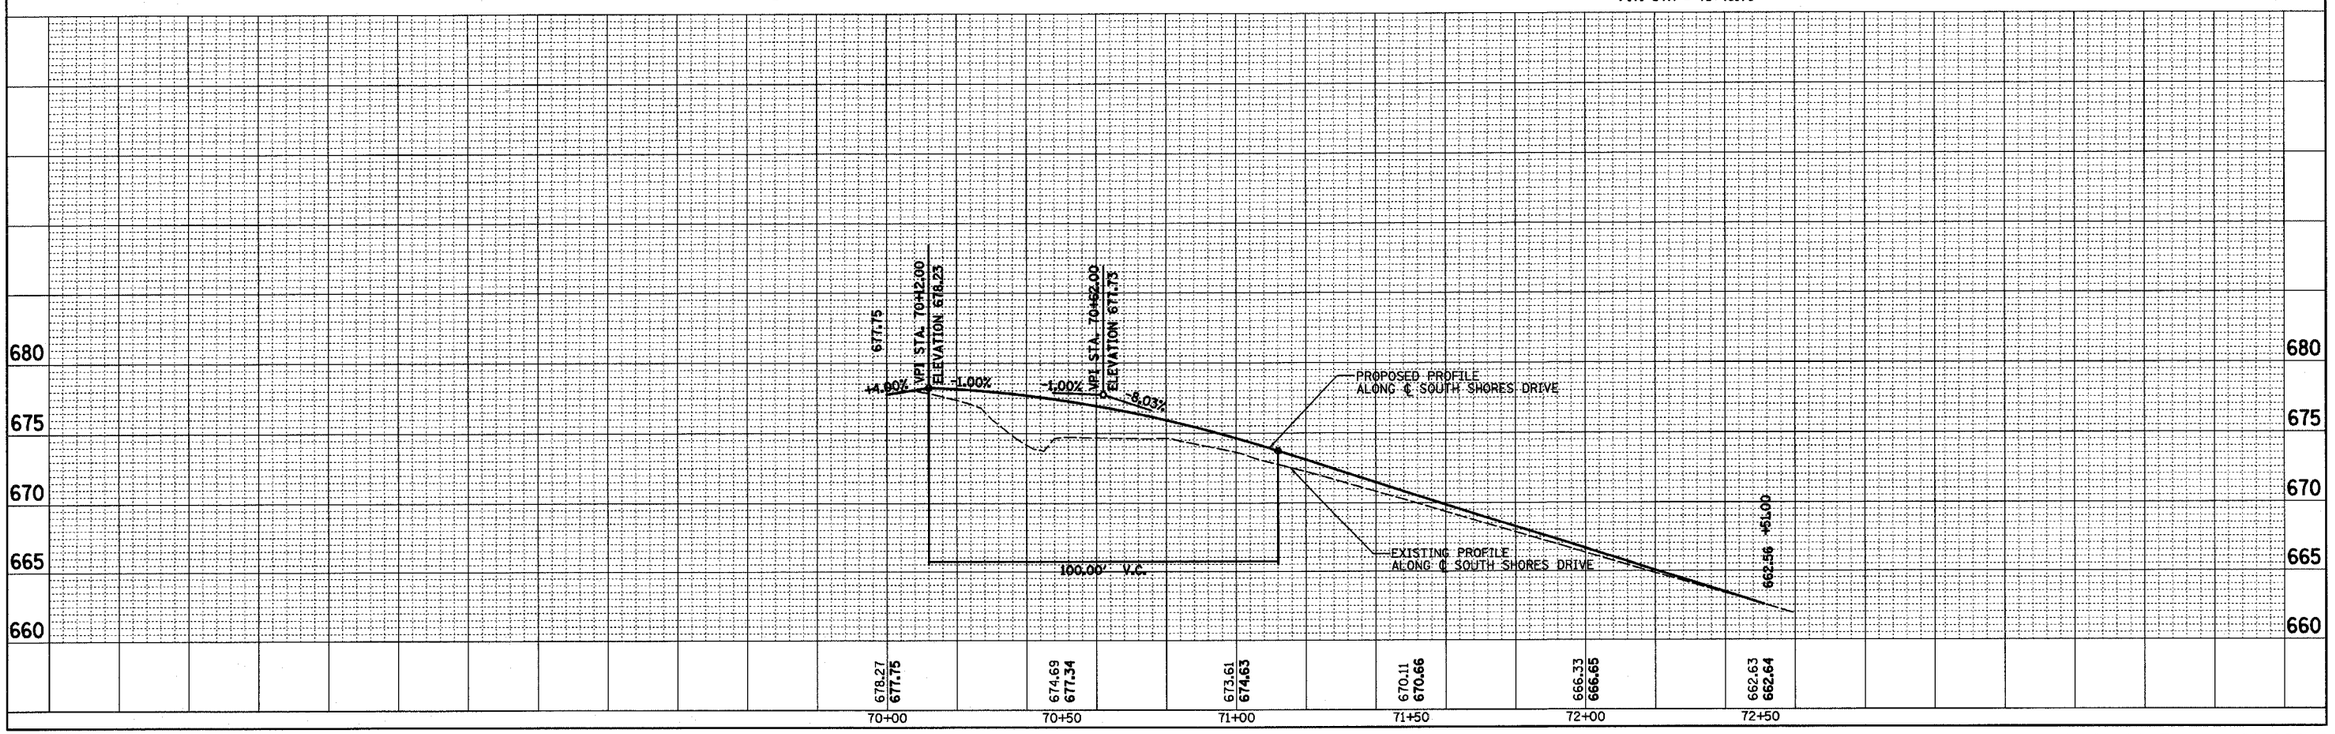

STA 70+00 TO STA 72+51 SOUTH SHORES DRIVE

HOMER L. CHASTAIN & ASSOCIATES, LLP
CONSULTING ENGINEERS
164-001197
DECATUR (217) 422-8644
CHICAGO (773) 714-0060

PLAN: SURVEYED, PLOTTED, NOTEBOOK, NO.; ALIGNMENT CHECKED, PVT. OF MAT CHECKED; BY, DATE

PROFILE: SURVEYED, PLOTTED, NOTEBOOK, NO.; GRADES CHECKED, MATERIAL QUANTITIES, STRUCTURE NOTATIONS CHK'D; BY, DATE

\\e0814e8c Design\Sheets\20.dgn 9/19/2007 11:37:03 AM