F.A.S. RTE.	SECTION	COUNTY	TOTAL SHEETS	SHEET NO.
694	03-00088-00-WR	CRAWFORD	56	14
STA. 97+50		TO STA. 112+50		
FED. ROAD DIST. NO.	ILLINOIS	FED. AID PROJECT		
CONTRACT NO. 95433				

SEC 24, T7N, R14W

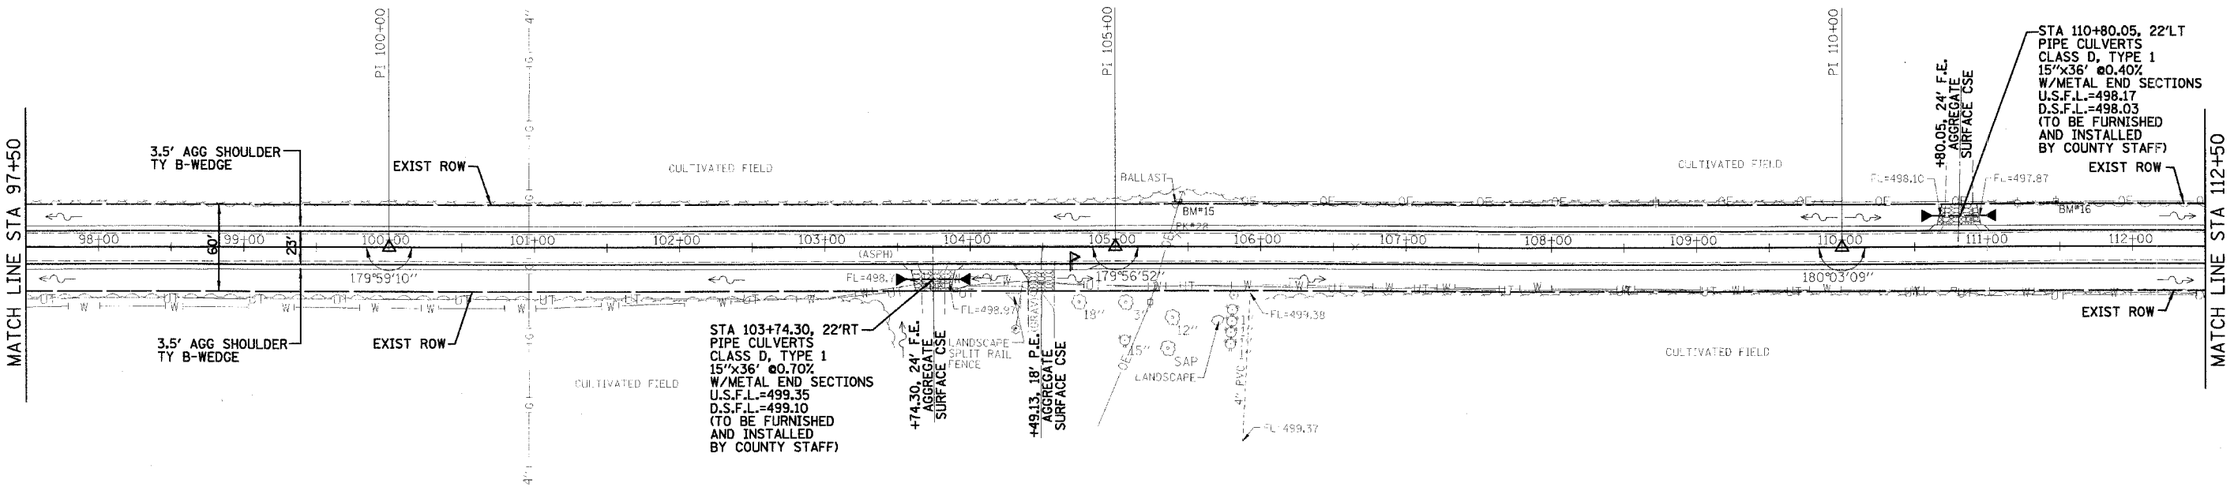

SEC 19, T7N, R13W

NOTES:

1. ELLIP=ELLIPTICAL
   ERS=EQUIVALENT ROUND SIZE
   PRC=PRECAST REINFORCED CONCRETE
   FES=FLARED END SECTIONS
2. SEE CROSS SECTIONS FOR LOCATIONS WHERE THE CONTRACTOR SHALL GRADE DITCHES.

50 0 50
SCALE IN FEET

COUNTY HIGHWAY #1 (200E)

BM#15 STA 105+44 LT
SET SPINDLE IN 1ST POWER
POLE N/1250E W/SIDE C.H. #1
EL=502.32 BK#2646/PG#16

BM#16 STA 111+47 LT
SET SPINDLE IN 3RD POWER
POLE N/1250N W/SIDE C.H. #1
EL=500.96 BK#2646/PG#16

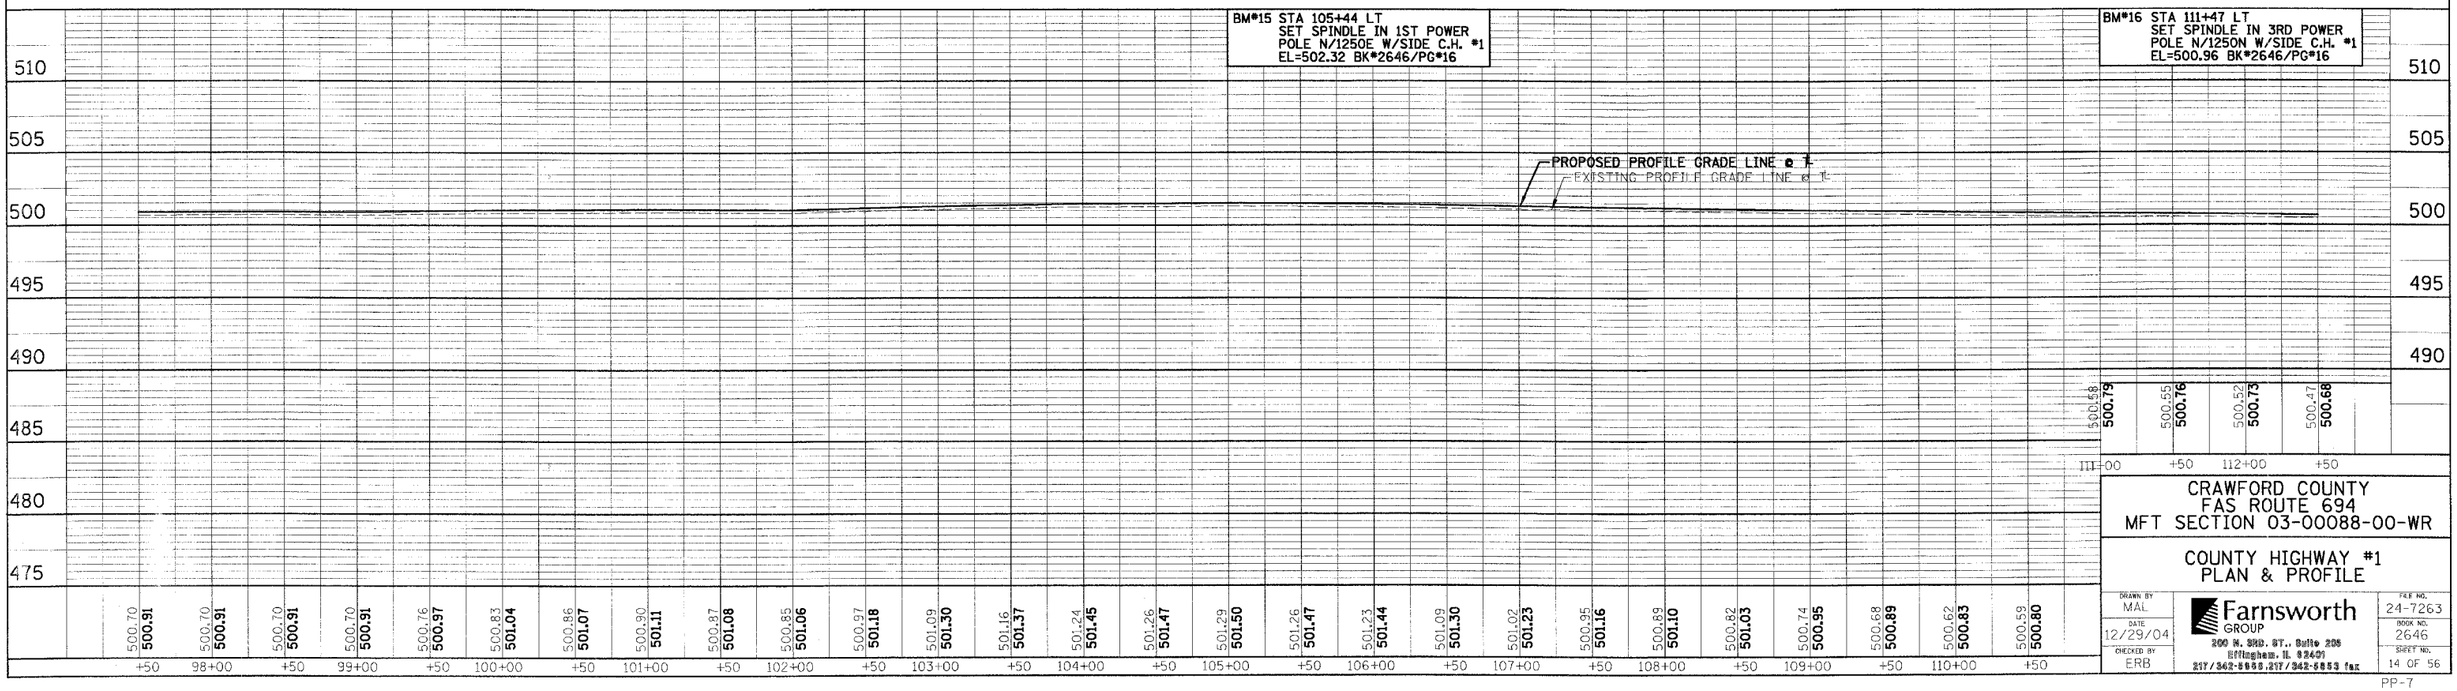

CRAWFORD COUNTY
FAS ROUTE 694
MFT SECTION 03-00088-00-WR

COUNTY HIGHWAY #1
PLAN & PROFILE

DRAWN BY	DATE	CHECKED BY	FILE NO.	BOOK NO.	SHEET NO.
MAL	12/29/04	ERB	24-7263	2646	14 OF 56

Farnsworth GROUP
200 N. 3RD. ST., Suite 205
Effingham, IL 62401
217/342-6955,217/342-6953 fax

PP-7

FILE: c:\sse\dgn\pltmeng.dgn
DATE: 8-DEC-96 12:10