F.A.S. RTE.	SECTION	COUNTY	TOTAL SHEETS	SHEET NO.
694	03-00088-00-WR	CRAWFORD	56	16
STA. 127+50	TO STA. 142+50			
FED. ROAD DIST. NO.	ILLINOIS FED. AID PROJECT			

CONTRACT NO. 95433

SEC 13, T7N, R14W

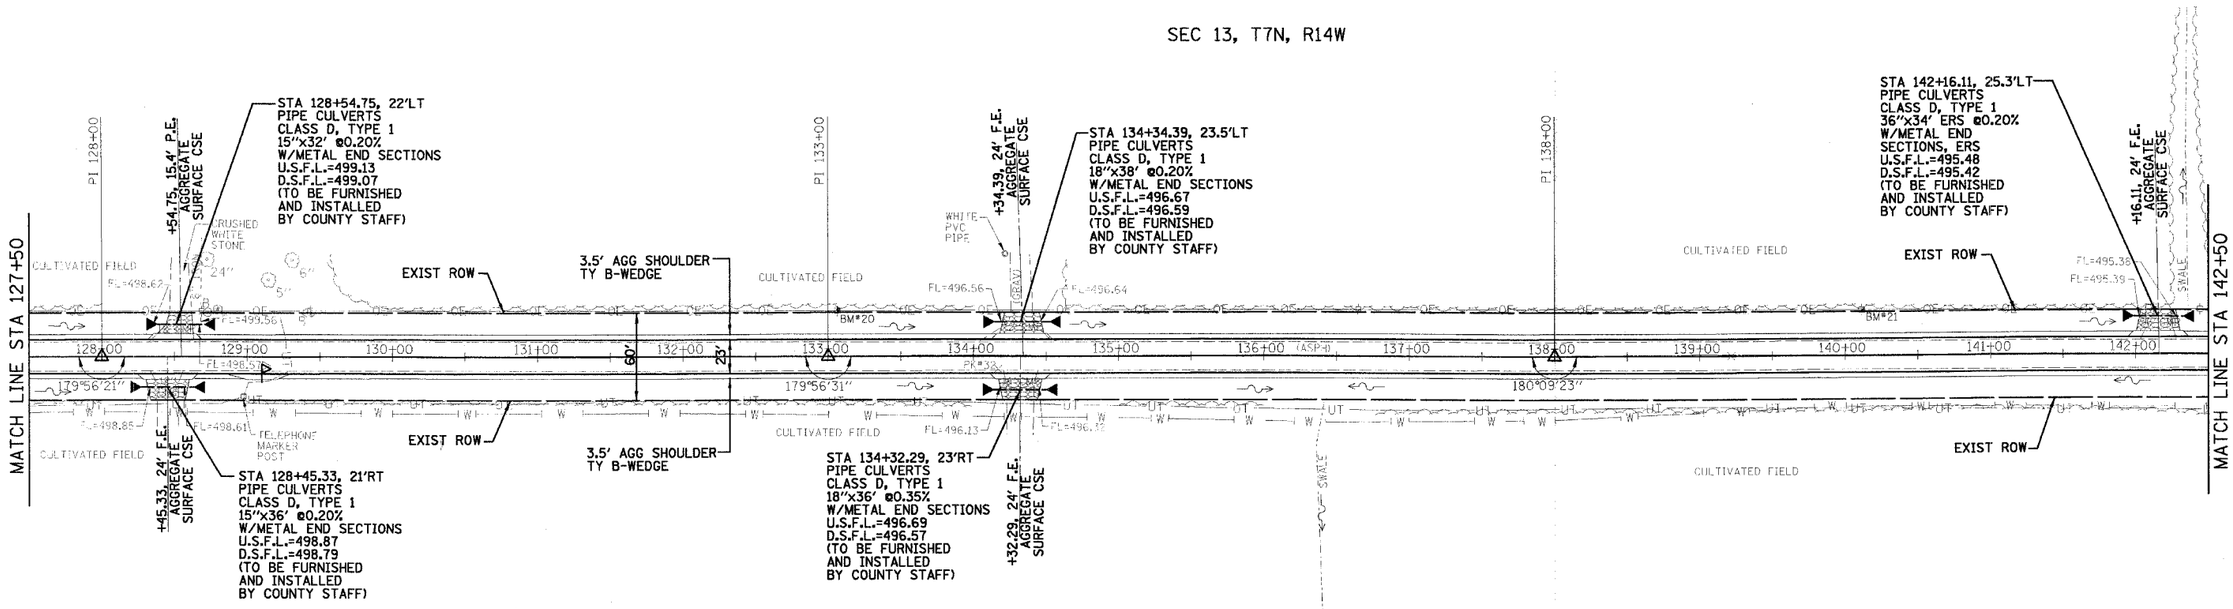

SEC 18, T7N, R13W

COUNTY HIGHWAY #1 (200E)

NOTES:
1. ELLIP=ELLIPTICAL
   ERS=EQUIVALENT ROUND SIZE
   PRC=PRECAST REINFORCED CONCRETE
   FES=FLARED END SECTIONS
2. SEE CROSS SECTIONS FOR LOCATIONS WHERE THE CONTRACTOR SHALL GRADE DITCHES.

SCALE IN FEET
50 0 50

BM#20 STA 133+07 LT
SET SPINDLE IN 7TH POWER POLE S/1340N W/SIDE C.H.#1
EL=500.53 BK#2646/PG#17

BM#21 STA 140+12 LT
PK NAIL IN 5TH POWER POLE S/1340N W/SIDE C.H.#1
EL=498.64 BK#2646/PG#17

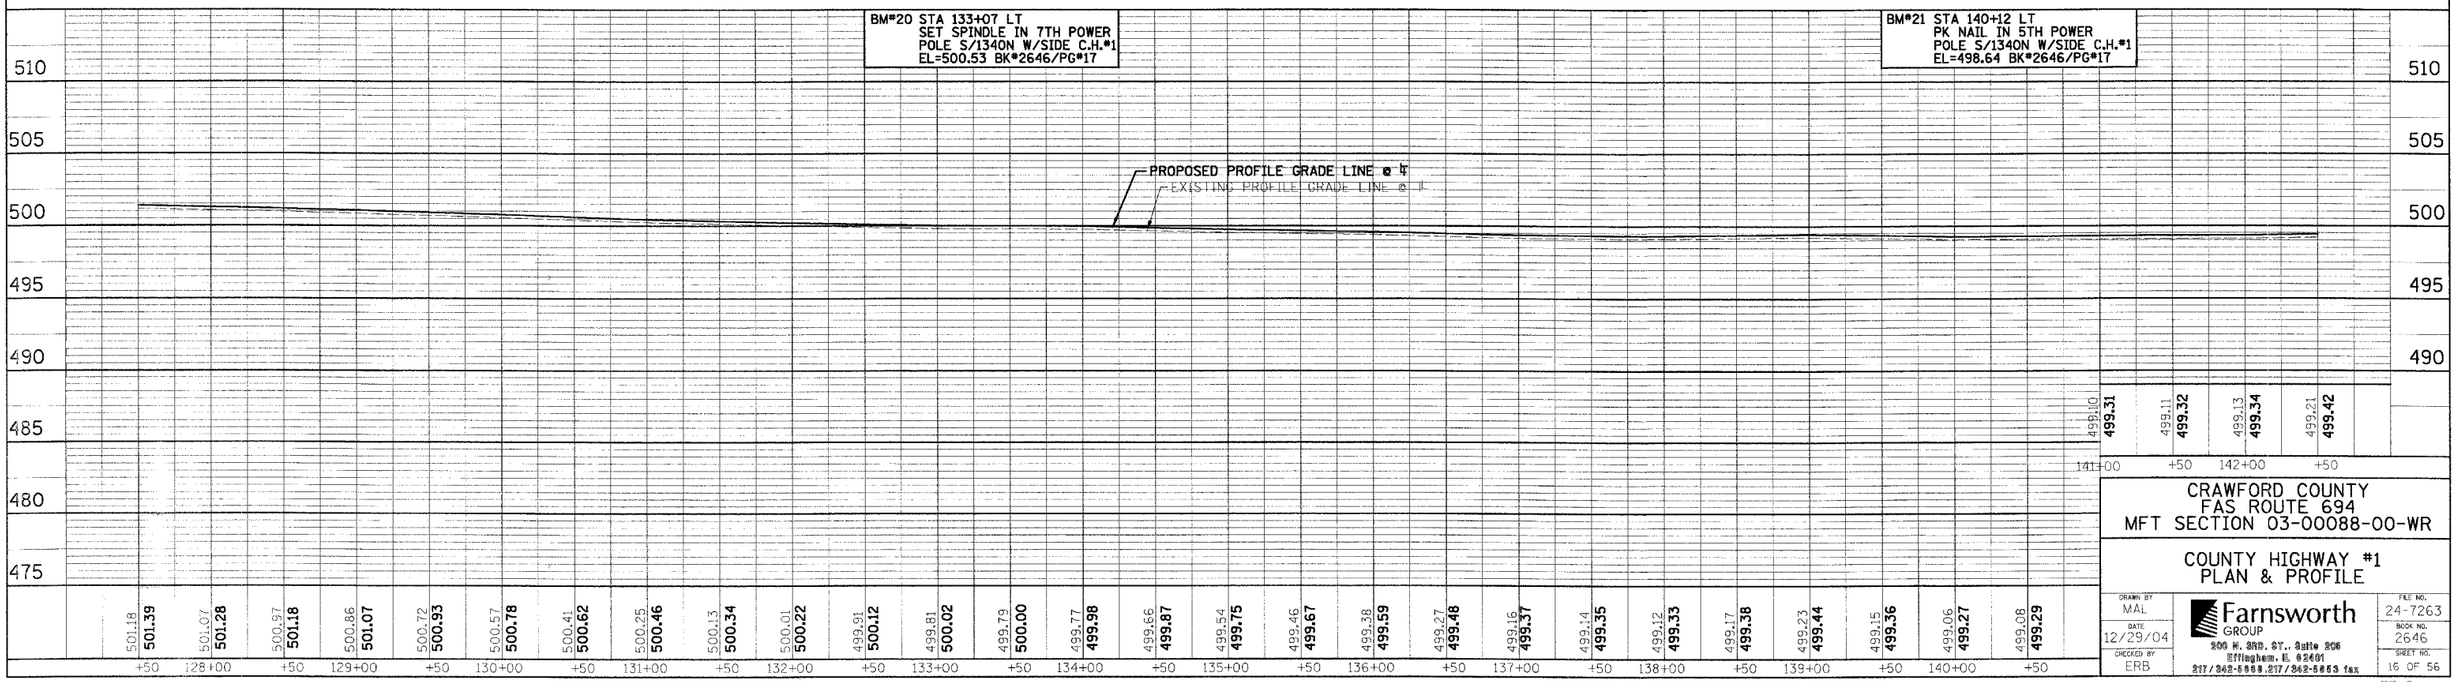

CRAWFORD COUNTY
FAS ROUTE 694
MFT SECTION 03-00088-00-WR

COUNTY HIGHWAY #1
PLAN & PROFILE

DRAWN BY	FILE NO.
MAL	24-7263
DATE	BOOK NO.
12/29/04	2646
CHECKED BY	SHEET NO.
ERB	16 OF 56

Farnsworth GROUP
200 N. 3RD. ST., Suite 206
Effingham, IL 62401
217/342-5568.217/342-5863 fax

FILE: c:\users\jay_f\desktop\24-7263 plan.dgn
DATE: 8-Dec-04 2:16

PP-9