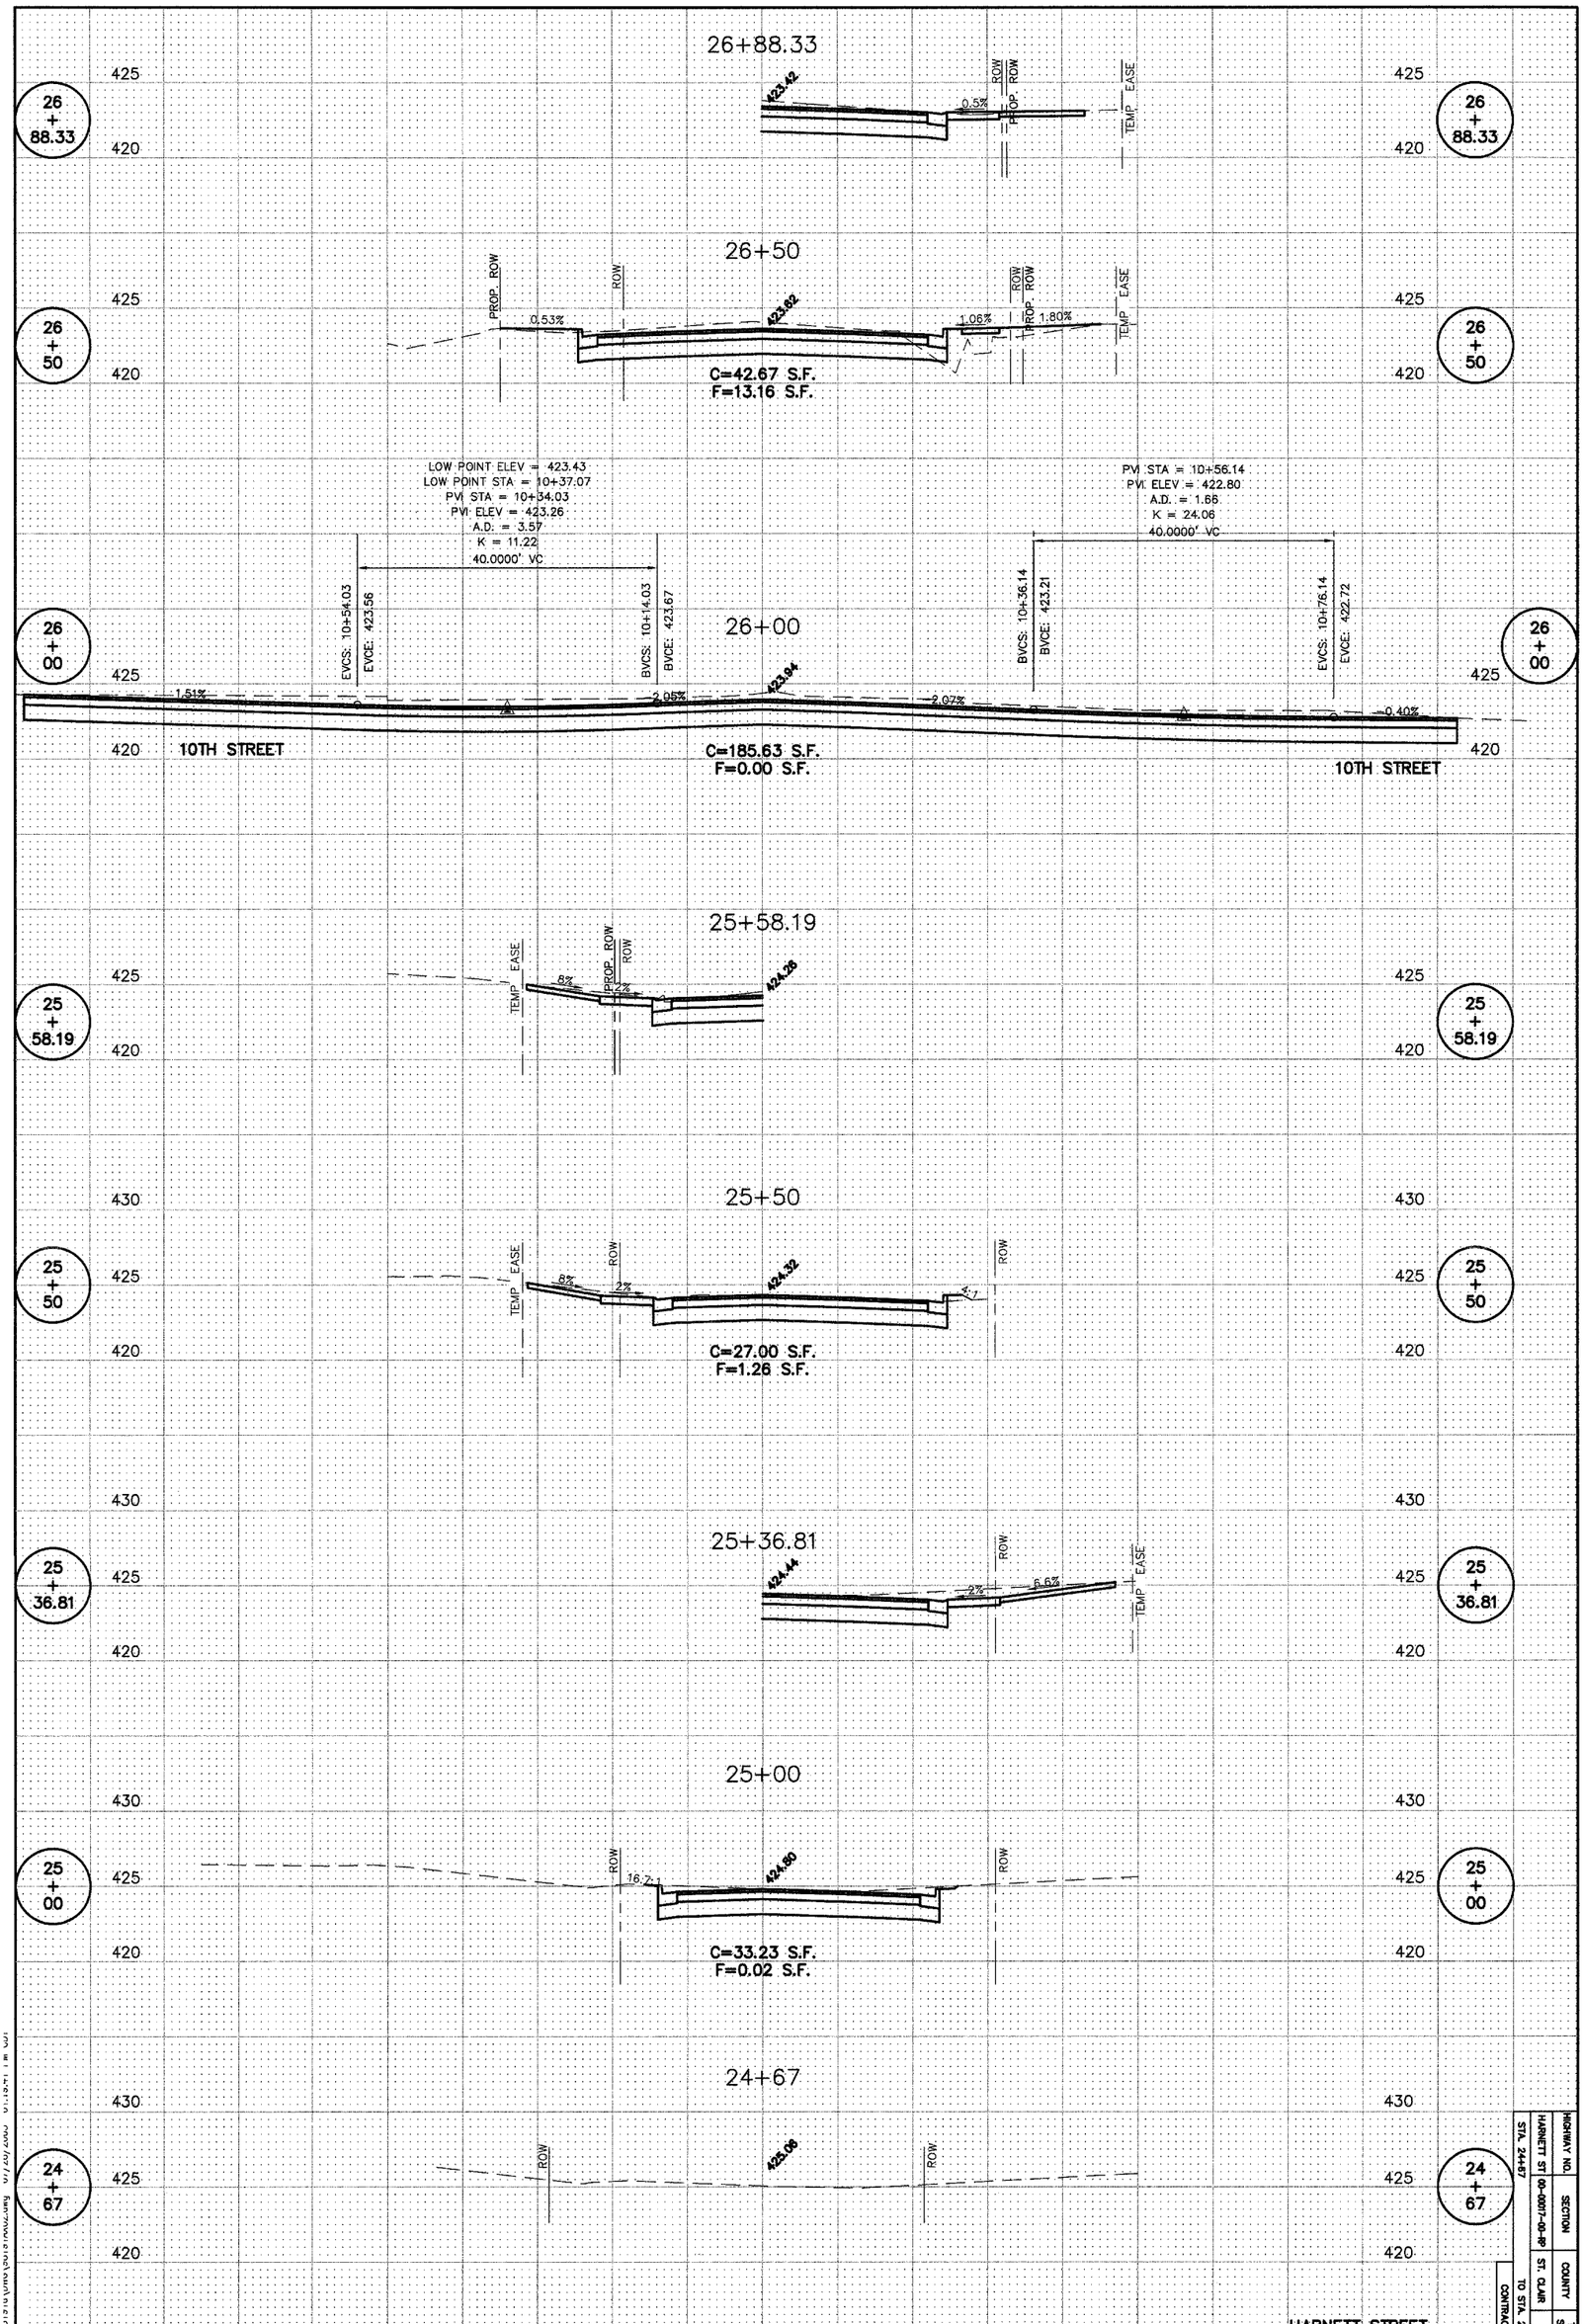

HIGHWAY NO.	SECTION	COUNTY	TOTAL SHEETS	SHEET NO.
HARNETT ST	06-0007-00-RP	ST. CLAIR	33	
STA. 24+67		TO STA. 26+88.44		

CONTRACT NO. 972