F.A.P. RTE.	SECTION	COUNTY	TOTAL SHEETS	SHEET NO.
726	130-1-2-TS-1	WILLIAMSON	99	6
STA. _____		TO STA. _____		
FED. ROAD DIST. NO. 8	ILLINOIS	FED. AID PROJECT		

CONTRACT NO. 98884

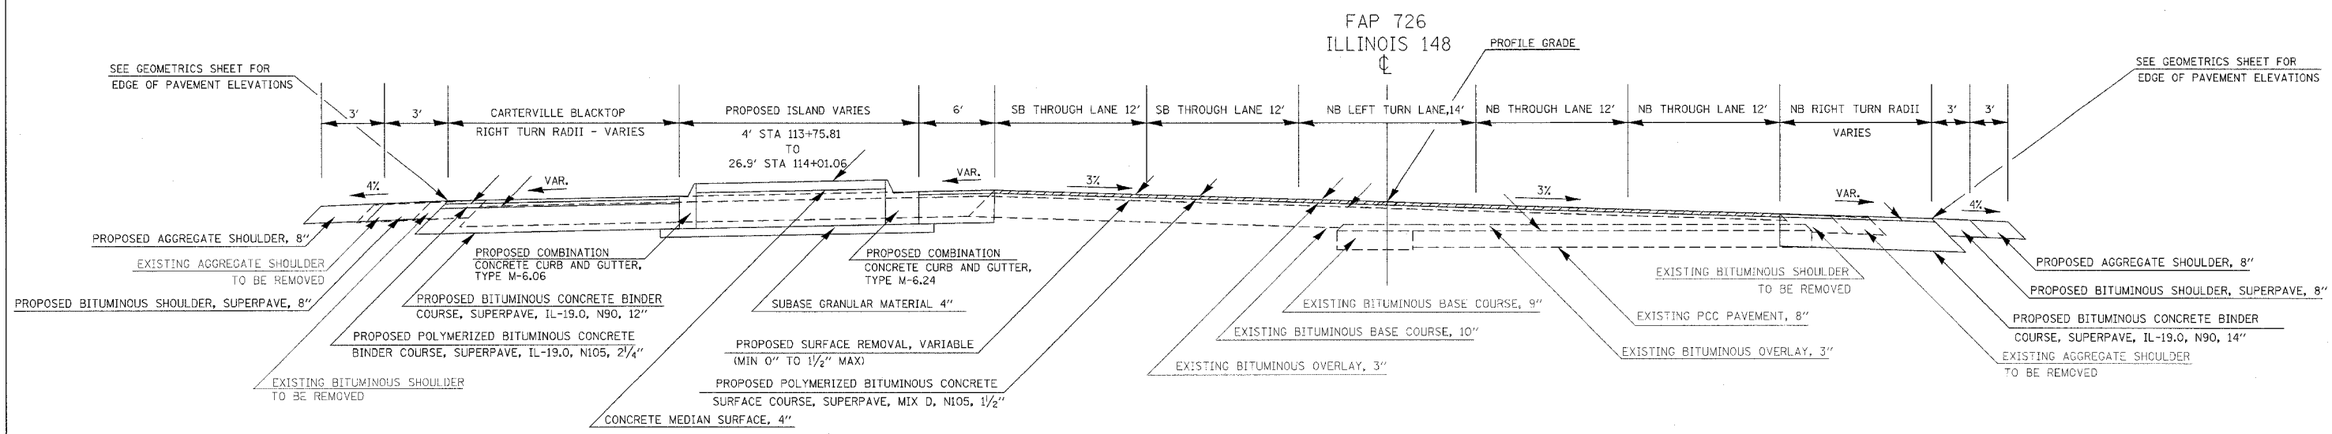

TO BE USED

STA 113+75.81 TO STA 114+04.06

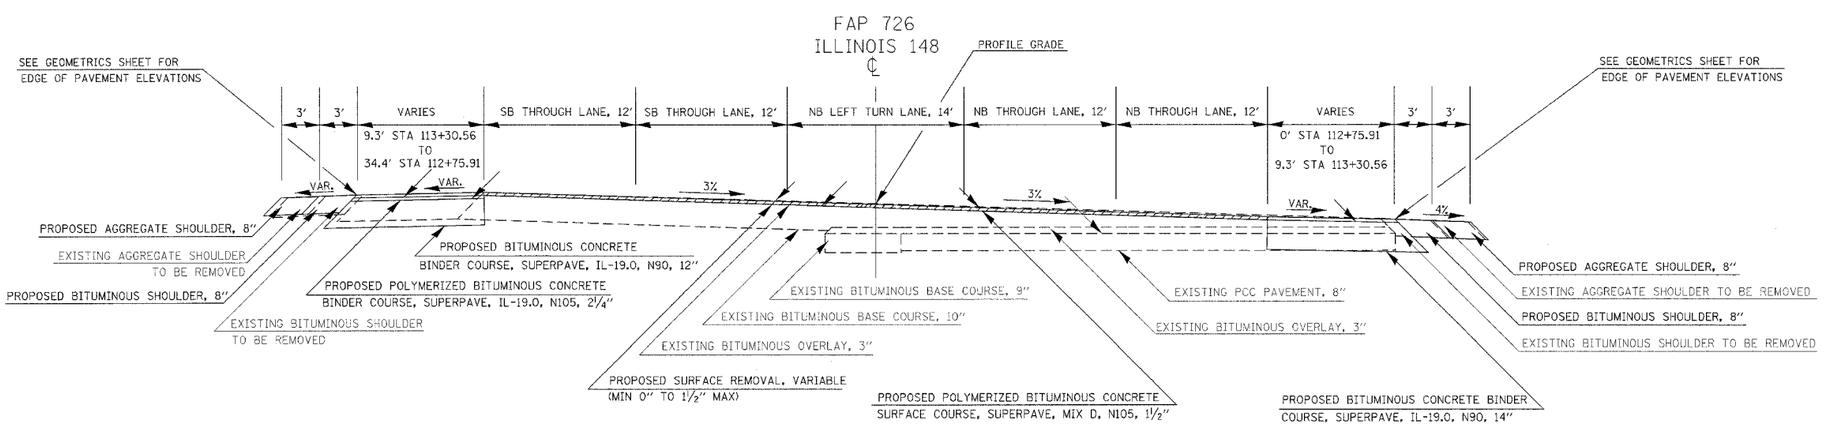

TO BE USED

STA 113+30.56 TO STA 113+75.91