CONTRACT NO. 98884

F.A.P RTE.	SECTION	COUNTY	TOTAL SHEETS	SHEET NO.
726	130 I-2,TS	WILLIAMSON	90	51
STA. 1+70.00		TO STA. 1+90.00		
FED. ROAD DIST. NO.	ILLINOIS	FED. AID PROJECT		

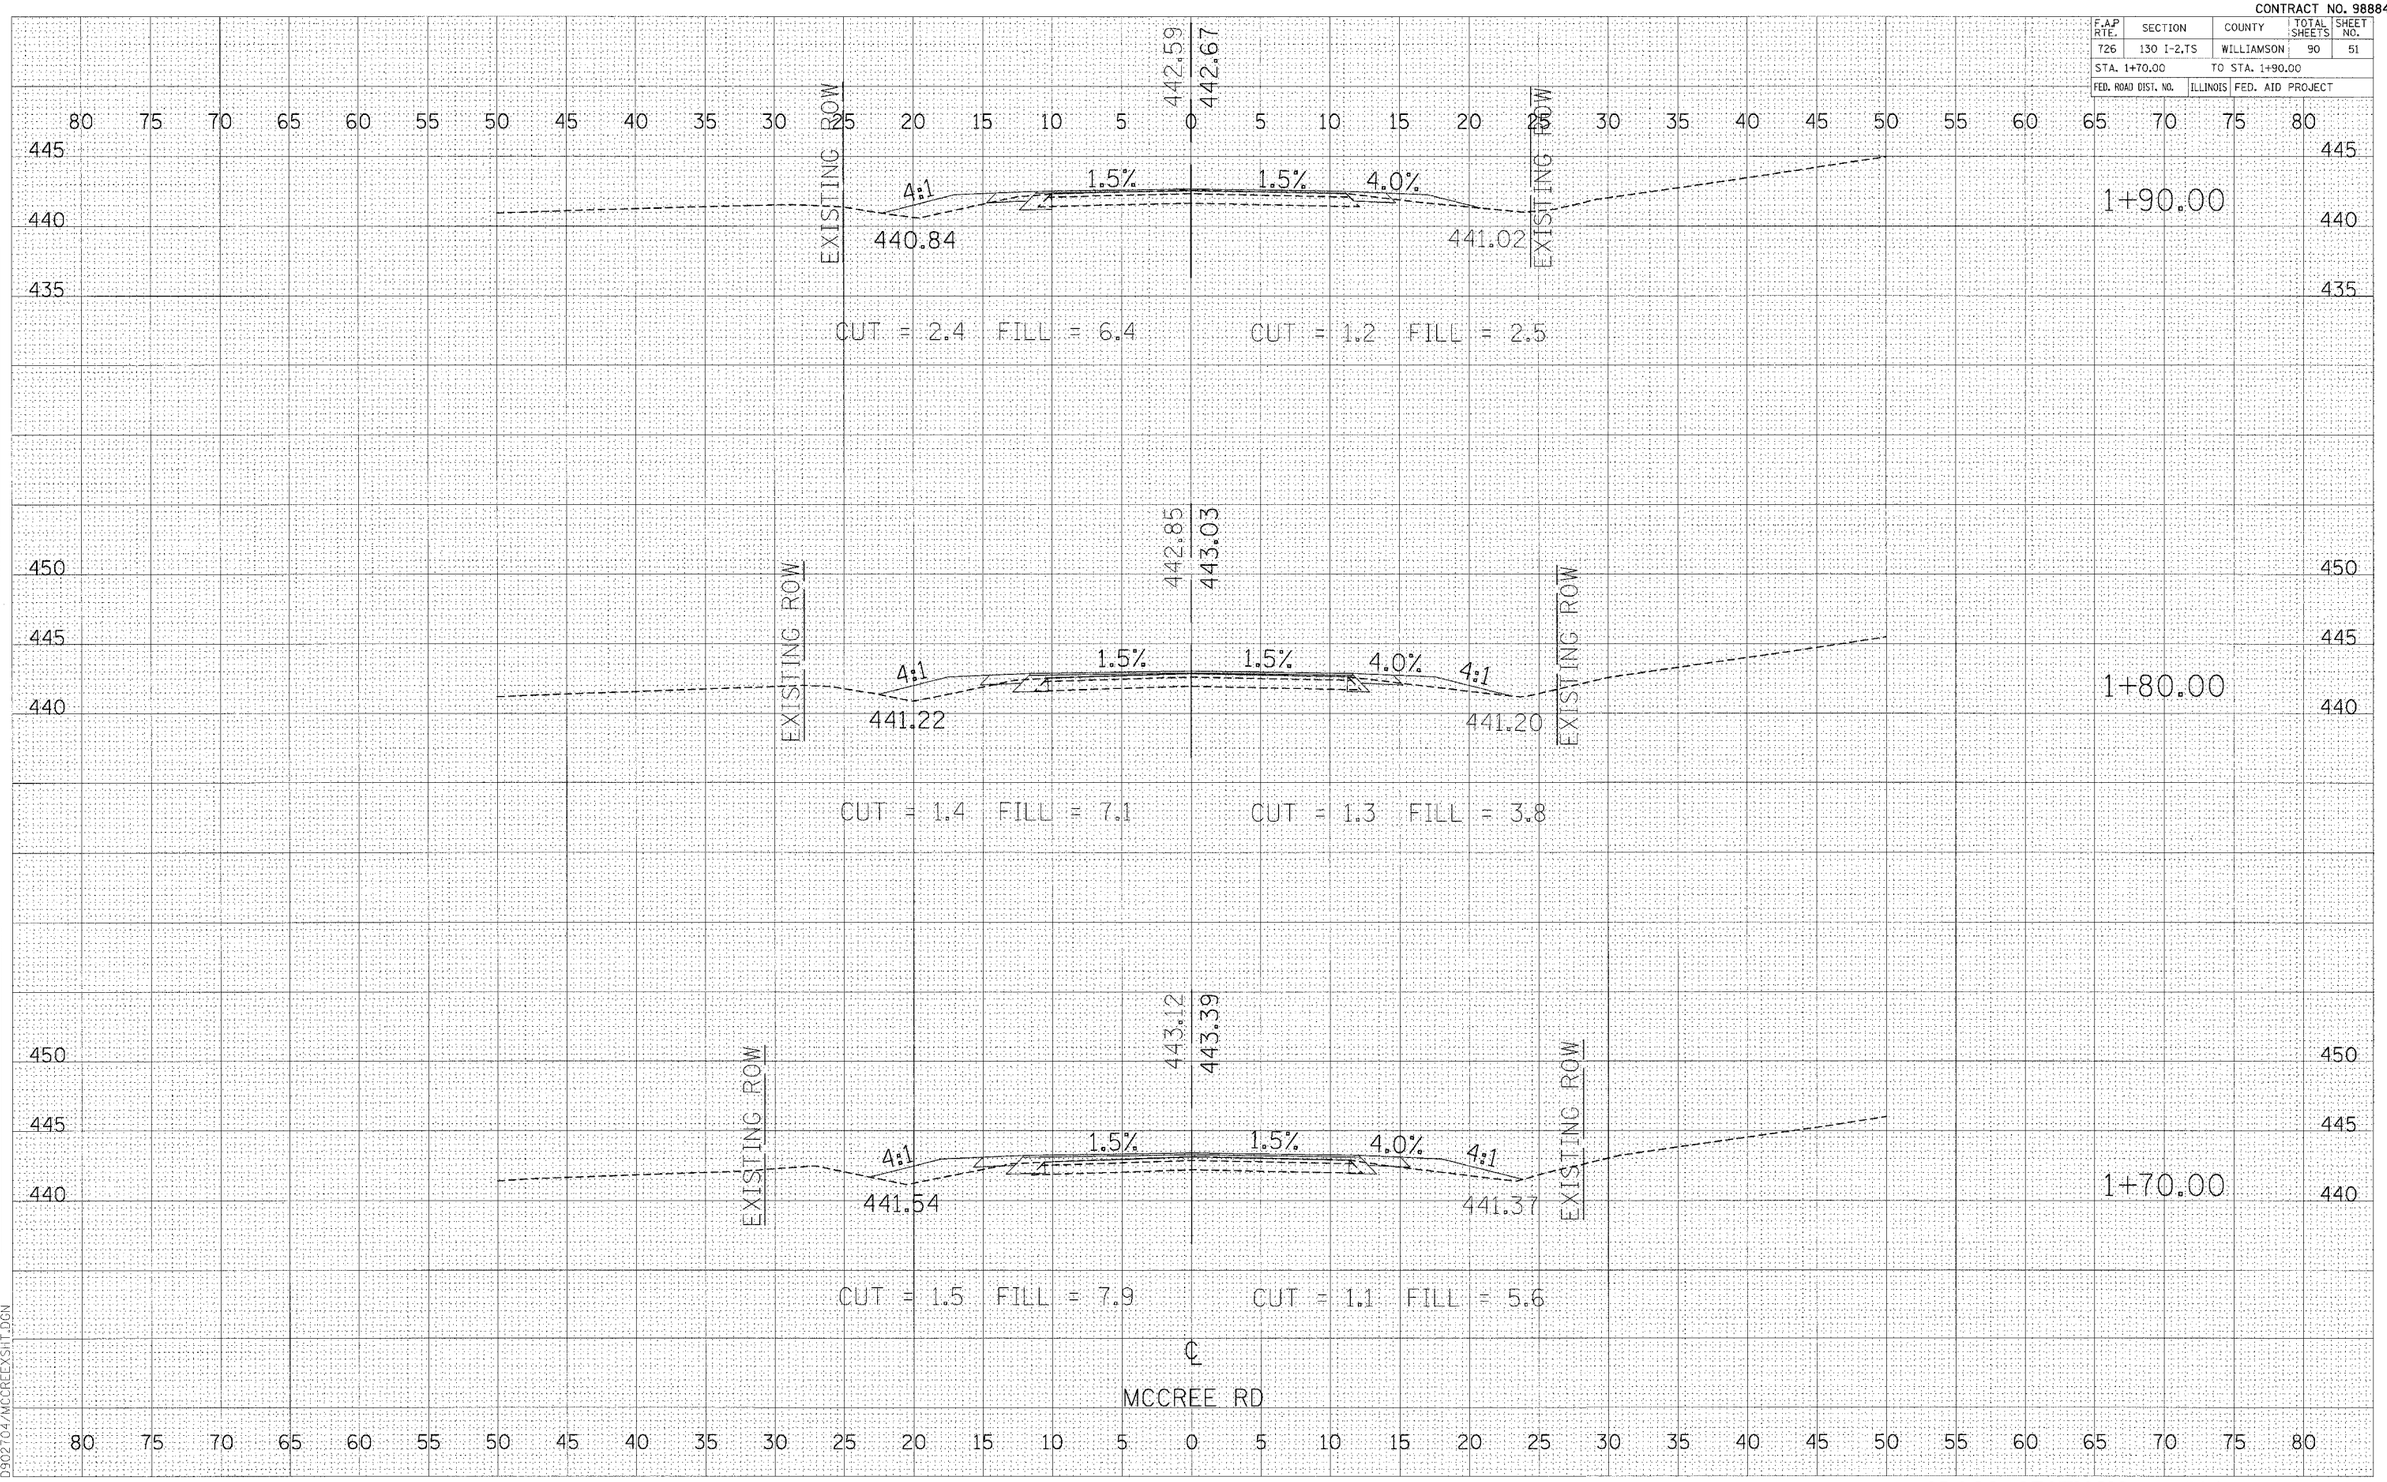

CROSS SECTIONS – MCCREE ROAD

PLOT DATE = $DATE$
FILE NAME = $FILE$
PLOT SCALE = $SCALE$
PLOT STYLE = $STYLE$
D92704/MCCREXSHT.DGN